10/19/2011 Wed Oct 19 14:58:00 2011	C:\TMP\000\Gdot2007_klp.TBL	j:\DESIGN\0001366\DGN FILES\KCI_ML_STGIryt.dgn	STATE	PROJECT NUMBER	SHEET NO.	TOTAL SHEETS
rethlgpen			GA	BR000-0001-00(366)	44	301

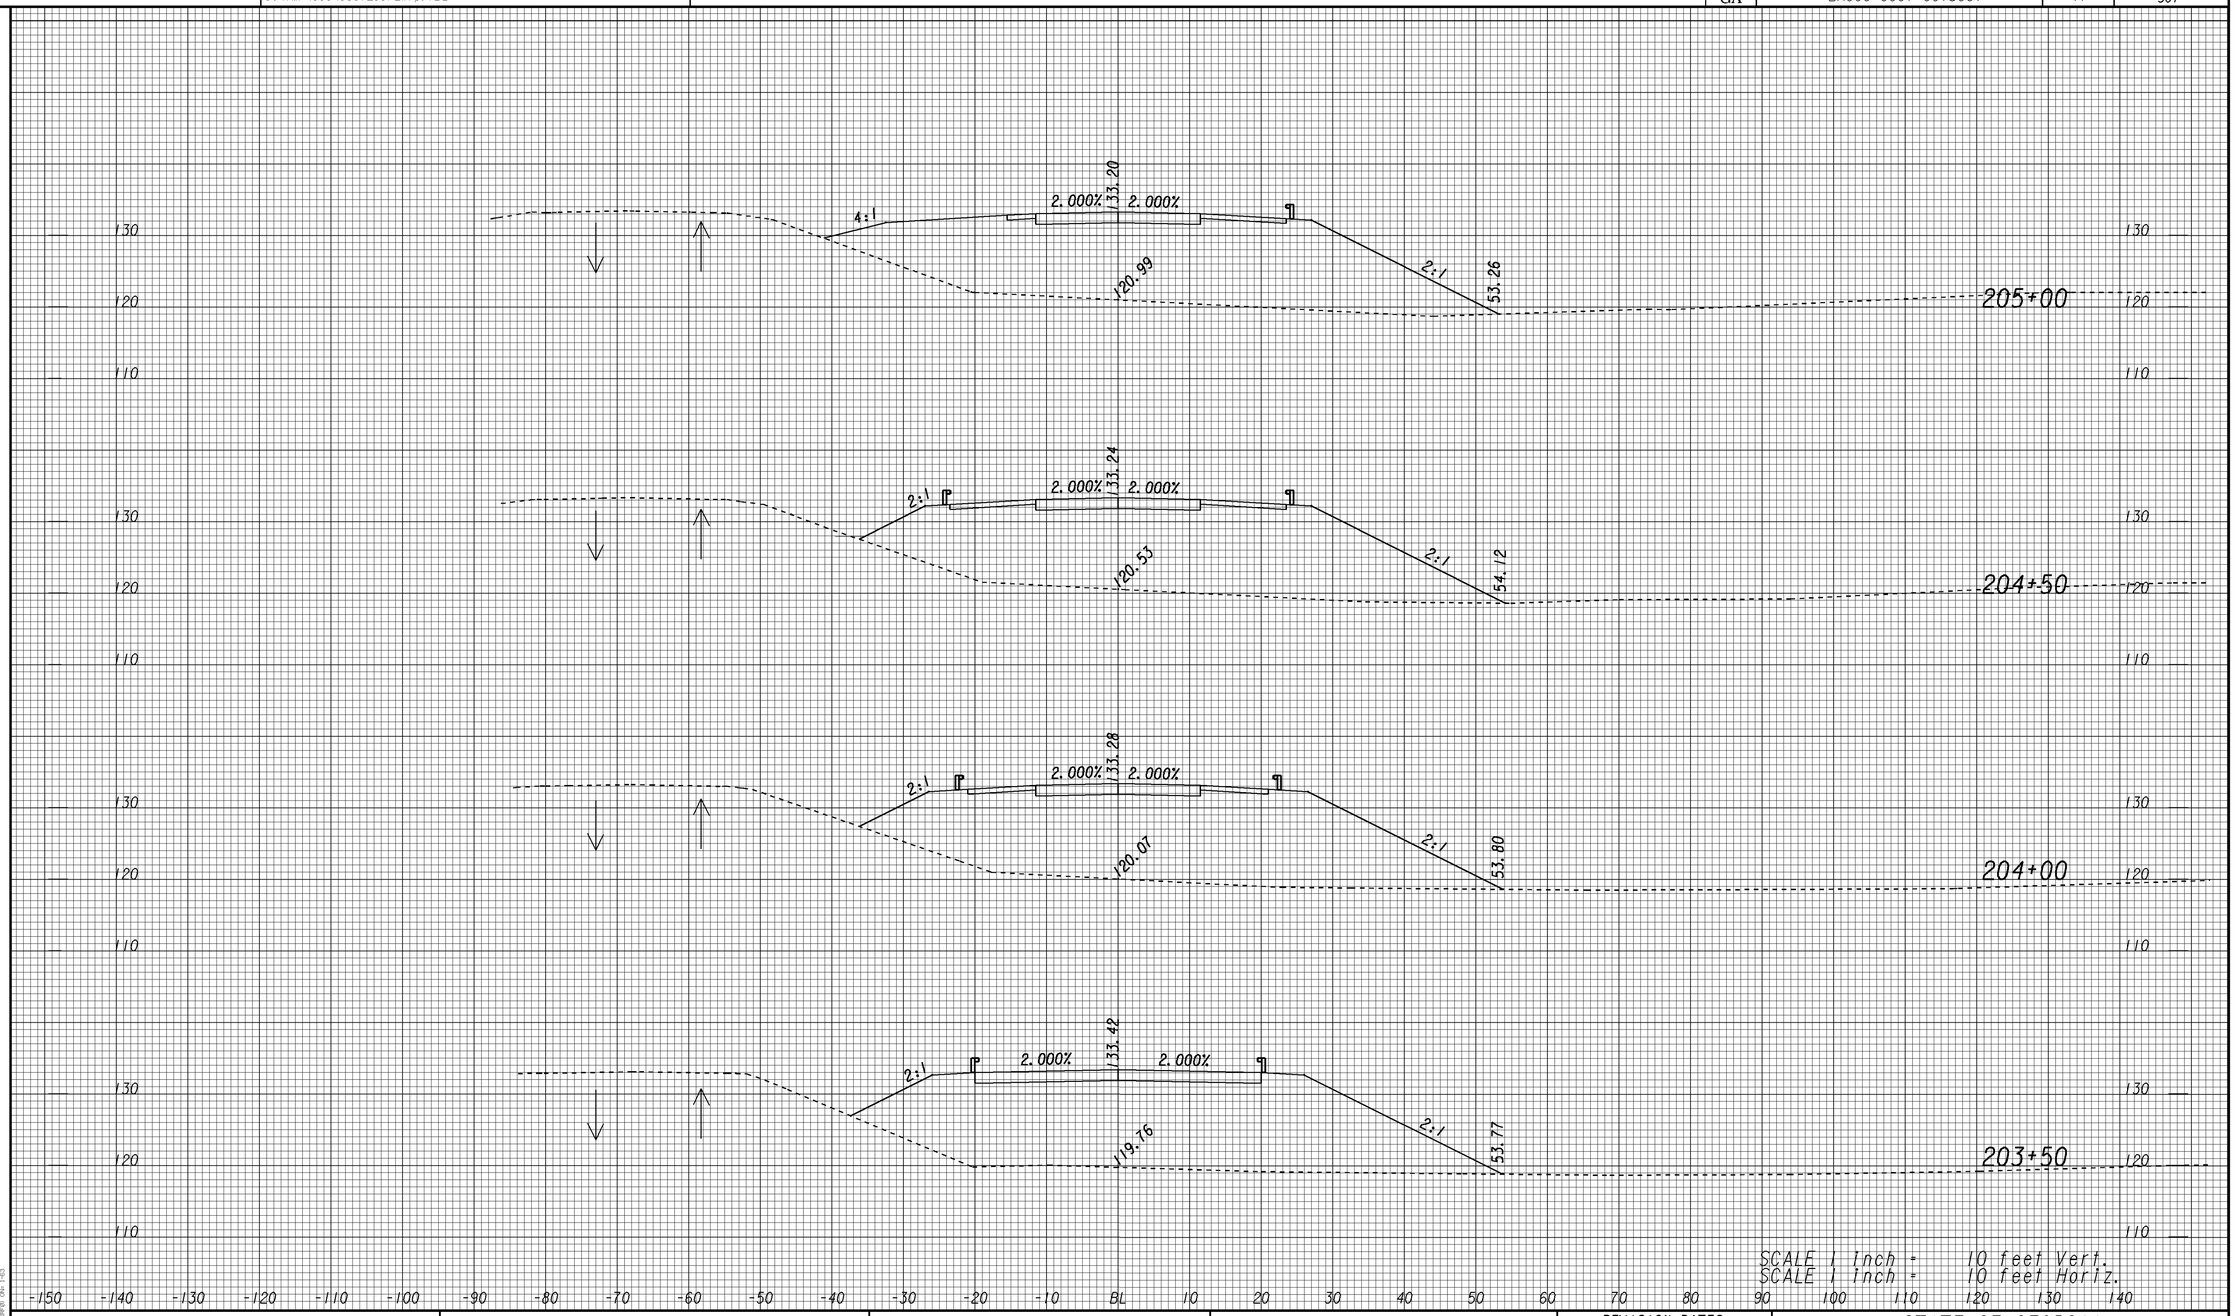

0001366

GEORGIA
DEPARTMENT OF TRANSPORTATION

STAGE 1

REVISION DATES		

STATE OF GEORGIA
DEPARTMENT OF TRANSPORTATION

OFFICE: JESUP ROAD DESIGN

CROSS SECTIONS
CONSTRUCTION STAGING
SR 30/ US 280

DRAWING No. 19-019

1/5/2009 SUXSEW