10/20/2011 Thu Oct 20 09:41:55 2011 ttootle	\\gdot-dsn1\gocfg\resources\Gdot2007_Klp.tbl	J:\DESIGN\0001366\DGN FILES\KC1_ML_STG2ryt.dgn	STATE	PROJECT NUMBER	SHEET NO.	TOTAL SHEETS
			GA	BR000-0001-00(366)	67	301

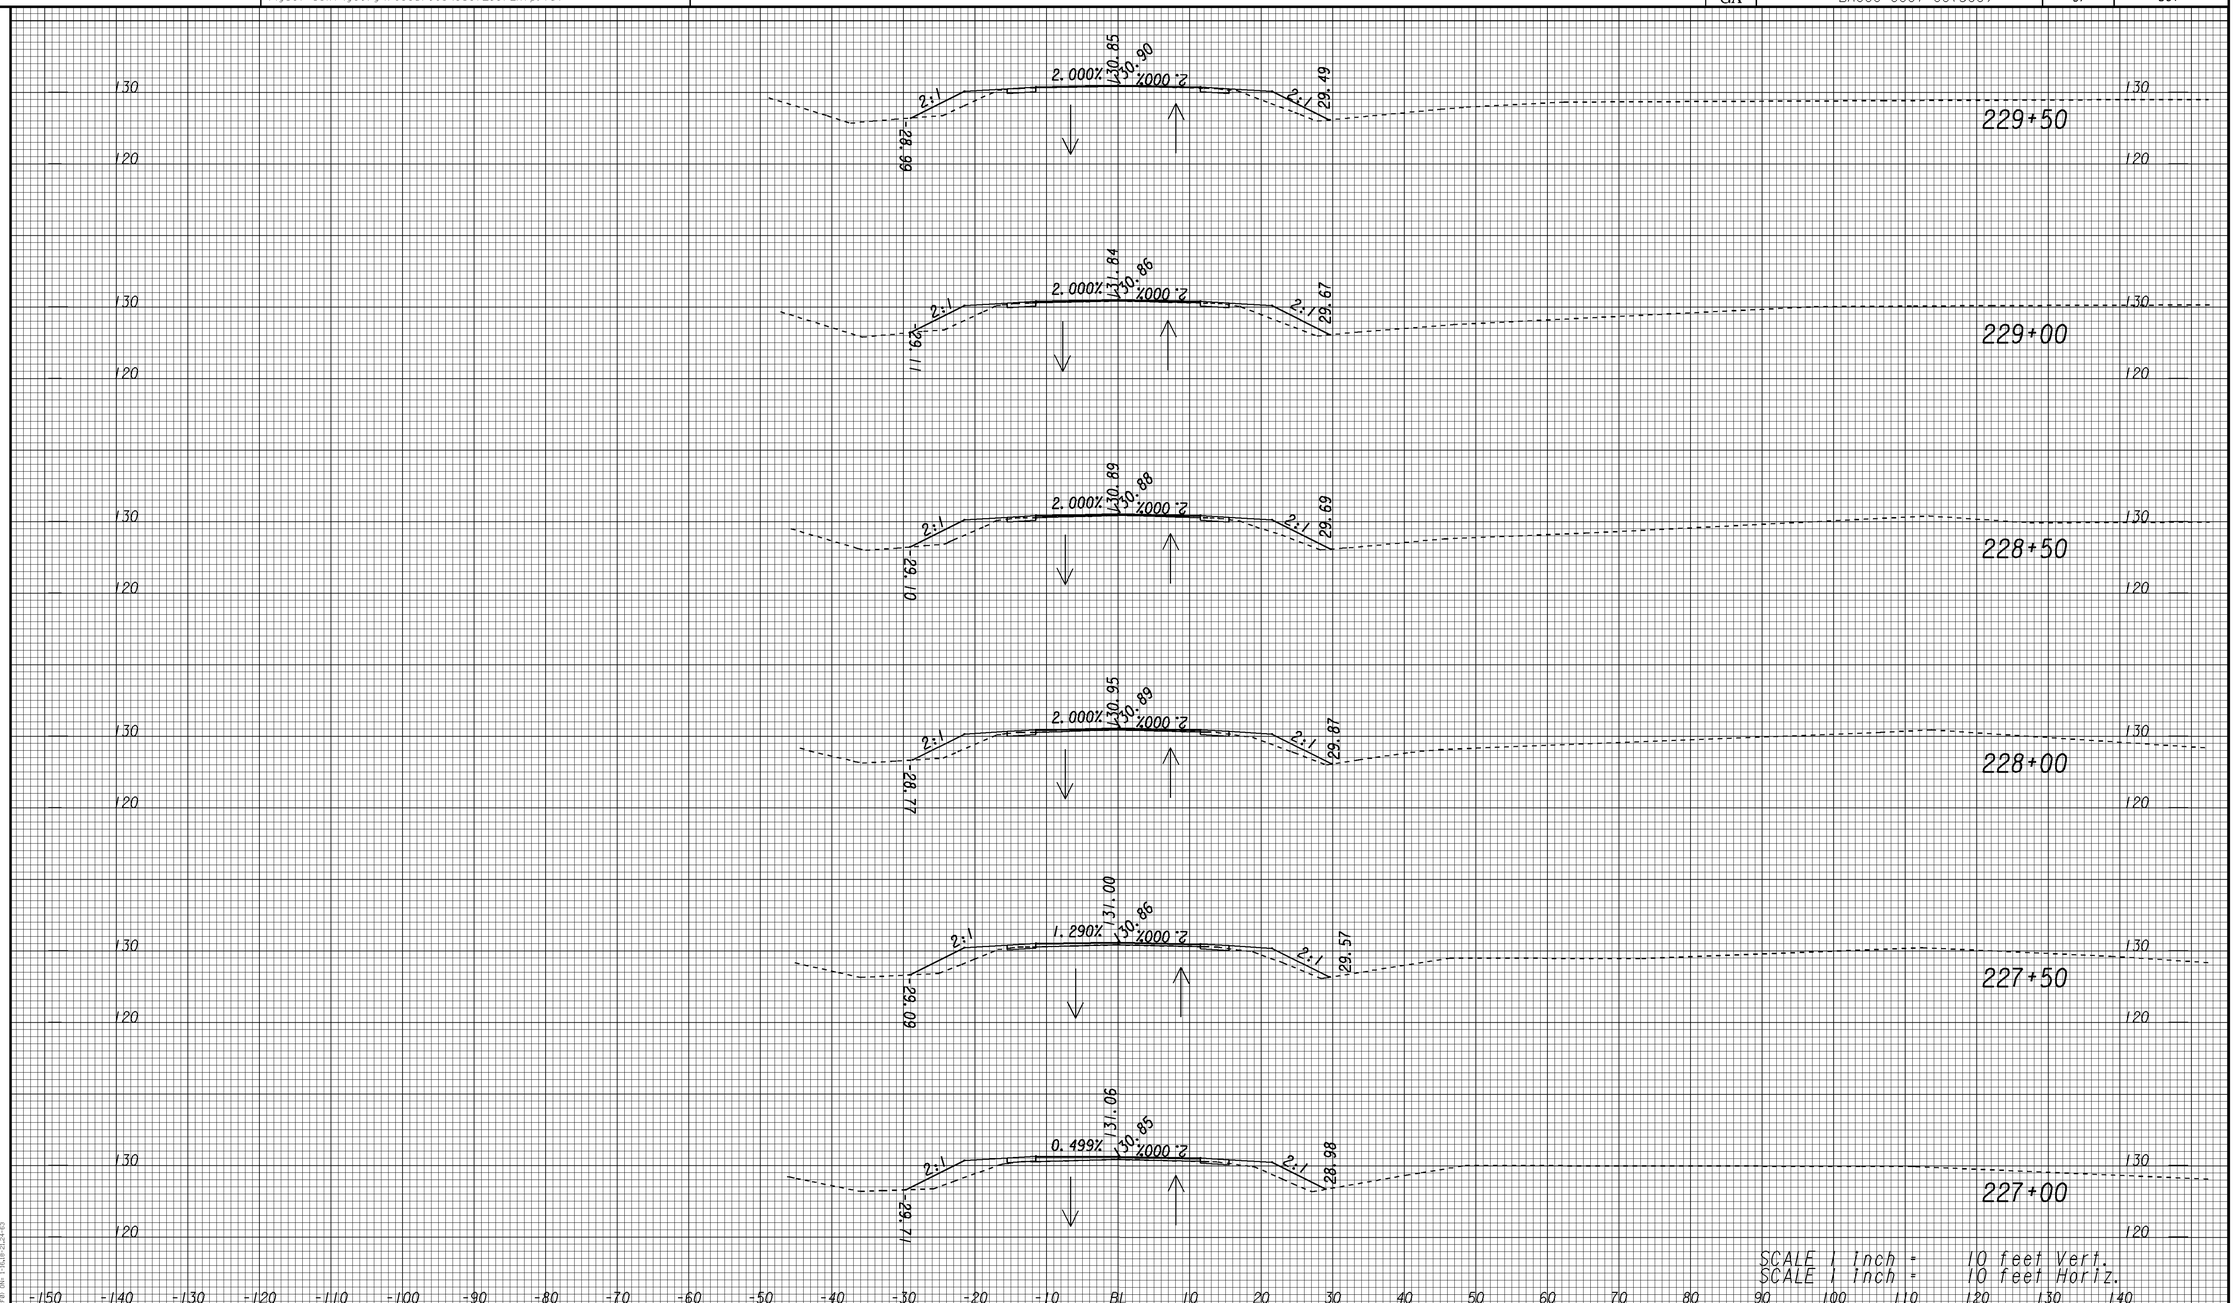

0001366

GEORGIA
DEPARTMENT OF TRANSPORTATION

STAGE 2

REVISION DATES		

STATE OF GEORGIA
DEPARTMENT OF TRANSPORTATION
OFFICE: JESUP ROAD DESIGN

CROSS SECTIONS
CONSTRUCTION STAGING
SR 30/ US 280

DRAWING No. 19-042

1/5/2009 SUXSEW