10/20/2011 Thu Oct 20 09:42:54 2011 ttootle	\\gdot-dsn1\gocfg\resources\Gdot2007_Klp.tbl	J:\DESIGN\0001366\DGN FILES\KC1_ML_STG2ryt.dgn	STATE	PROJECT NUMBER	SHEET NO.	TOTAL SHEETS
			GA	BR000-0001-00(366)	68	301

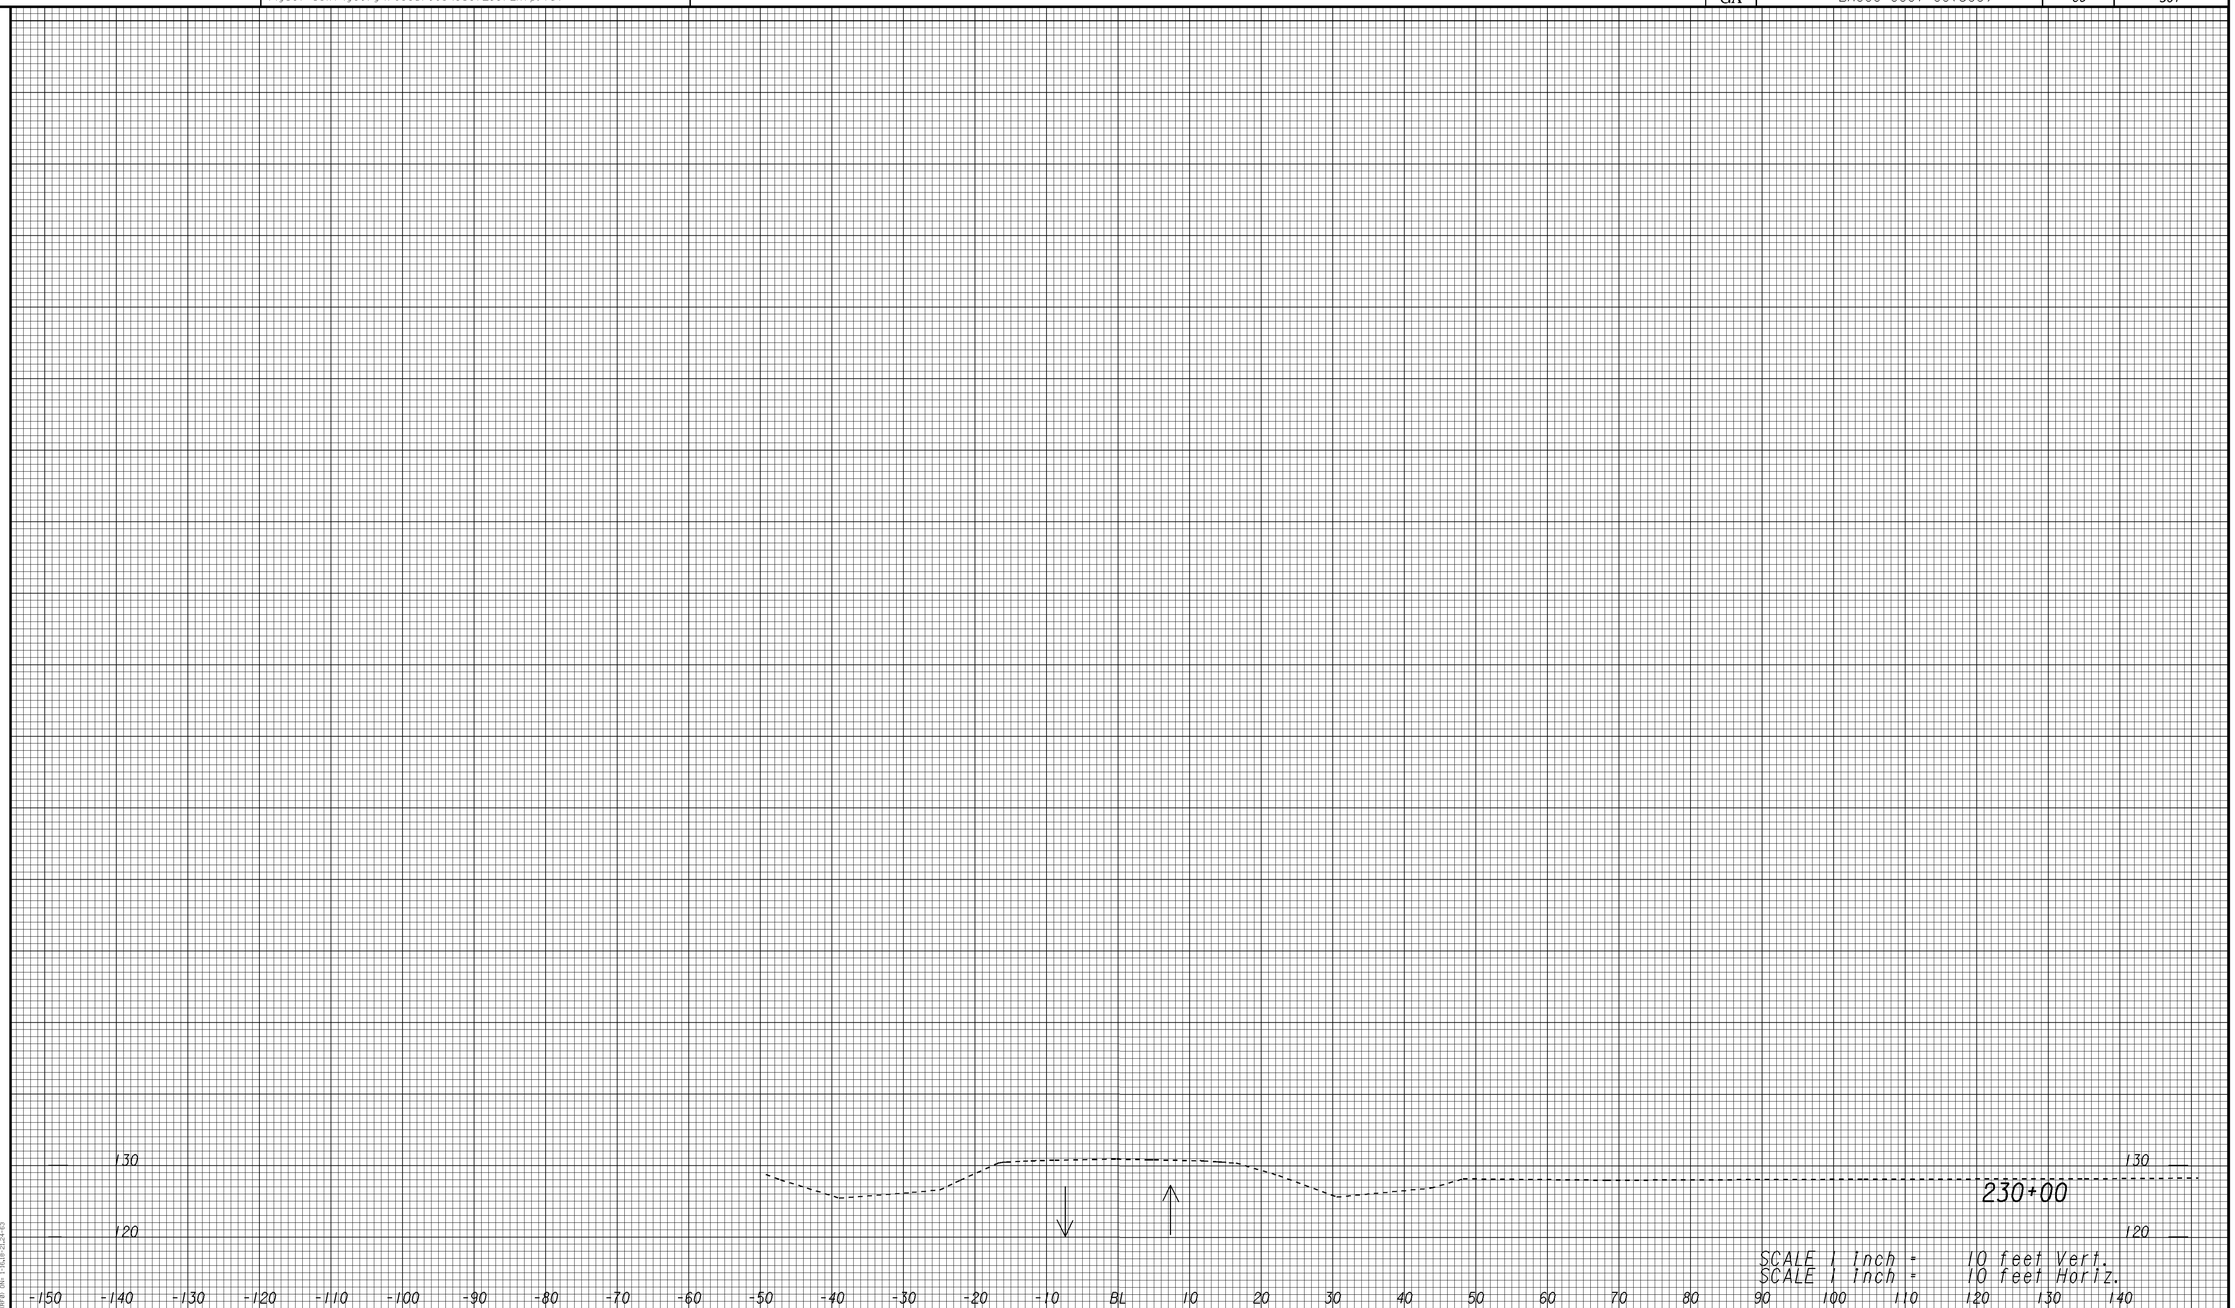

1/5/2009 SUXSEW

0001366

GEORGIA
DEPARTMENT OF TRANSPORTATION

STAGE 2

REVISION DATES

STATE OF GEORGIA
DEPARTMENT OF TRANSPORTATION

OFFICE: JESUP ROAD DESIGN

CROSS SECTIONS
CONSTRUCTION STAGING

SR 30/ US 280

DRAWING No. 19-043