10/19/2011 Wed Oct 19 10:22:37 2011 ttootle	\\gdot-dsn1\gocfg\resources\Gdot2007_Klp.tbl	J:\DESIGN\0001366\DGN FILES\KC1_ML_STG3ryt.dgn	STATE	PROJECT NUMBER	SHEET NO.	TOTAL SHEETS
			GA	BR000-0001-00(366)	96	301

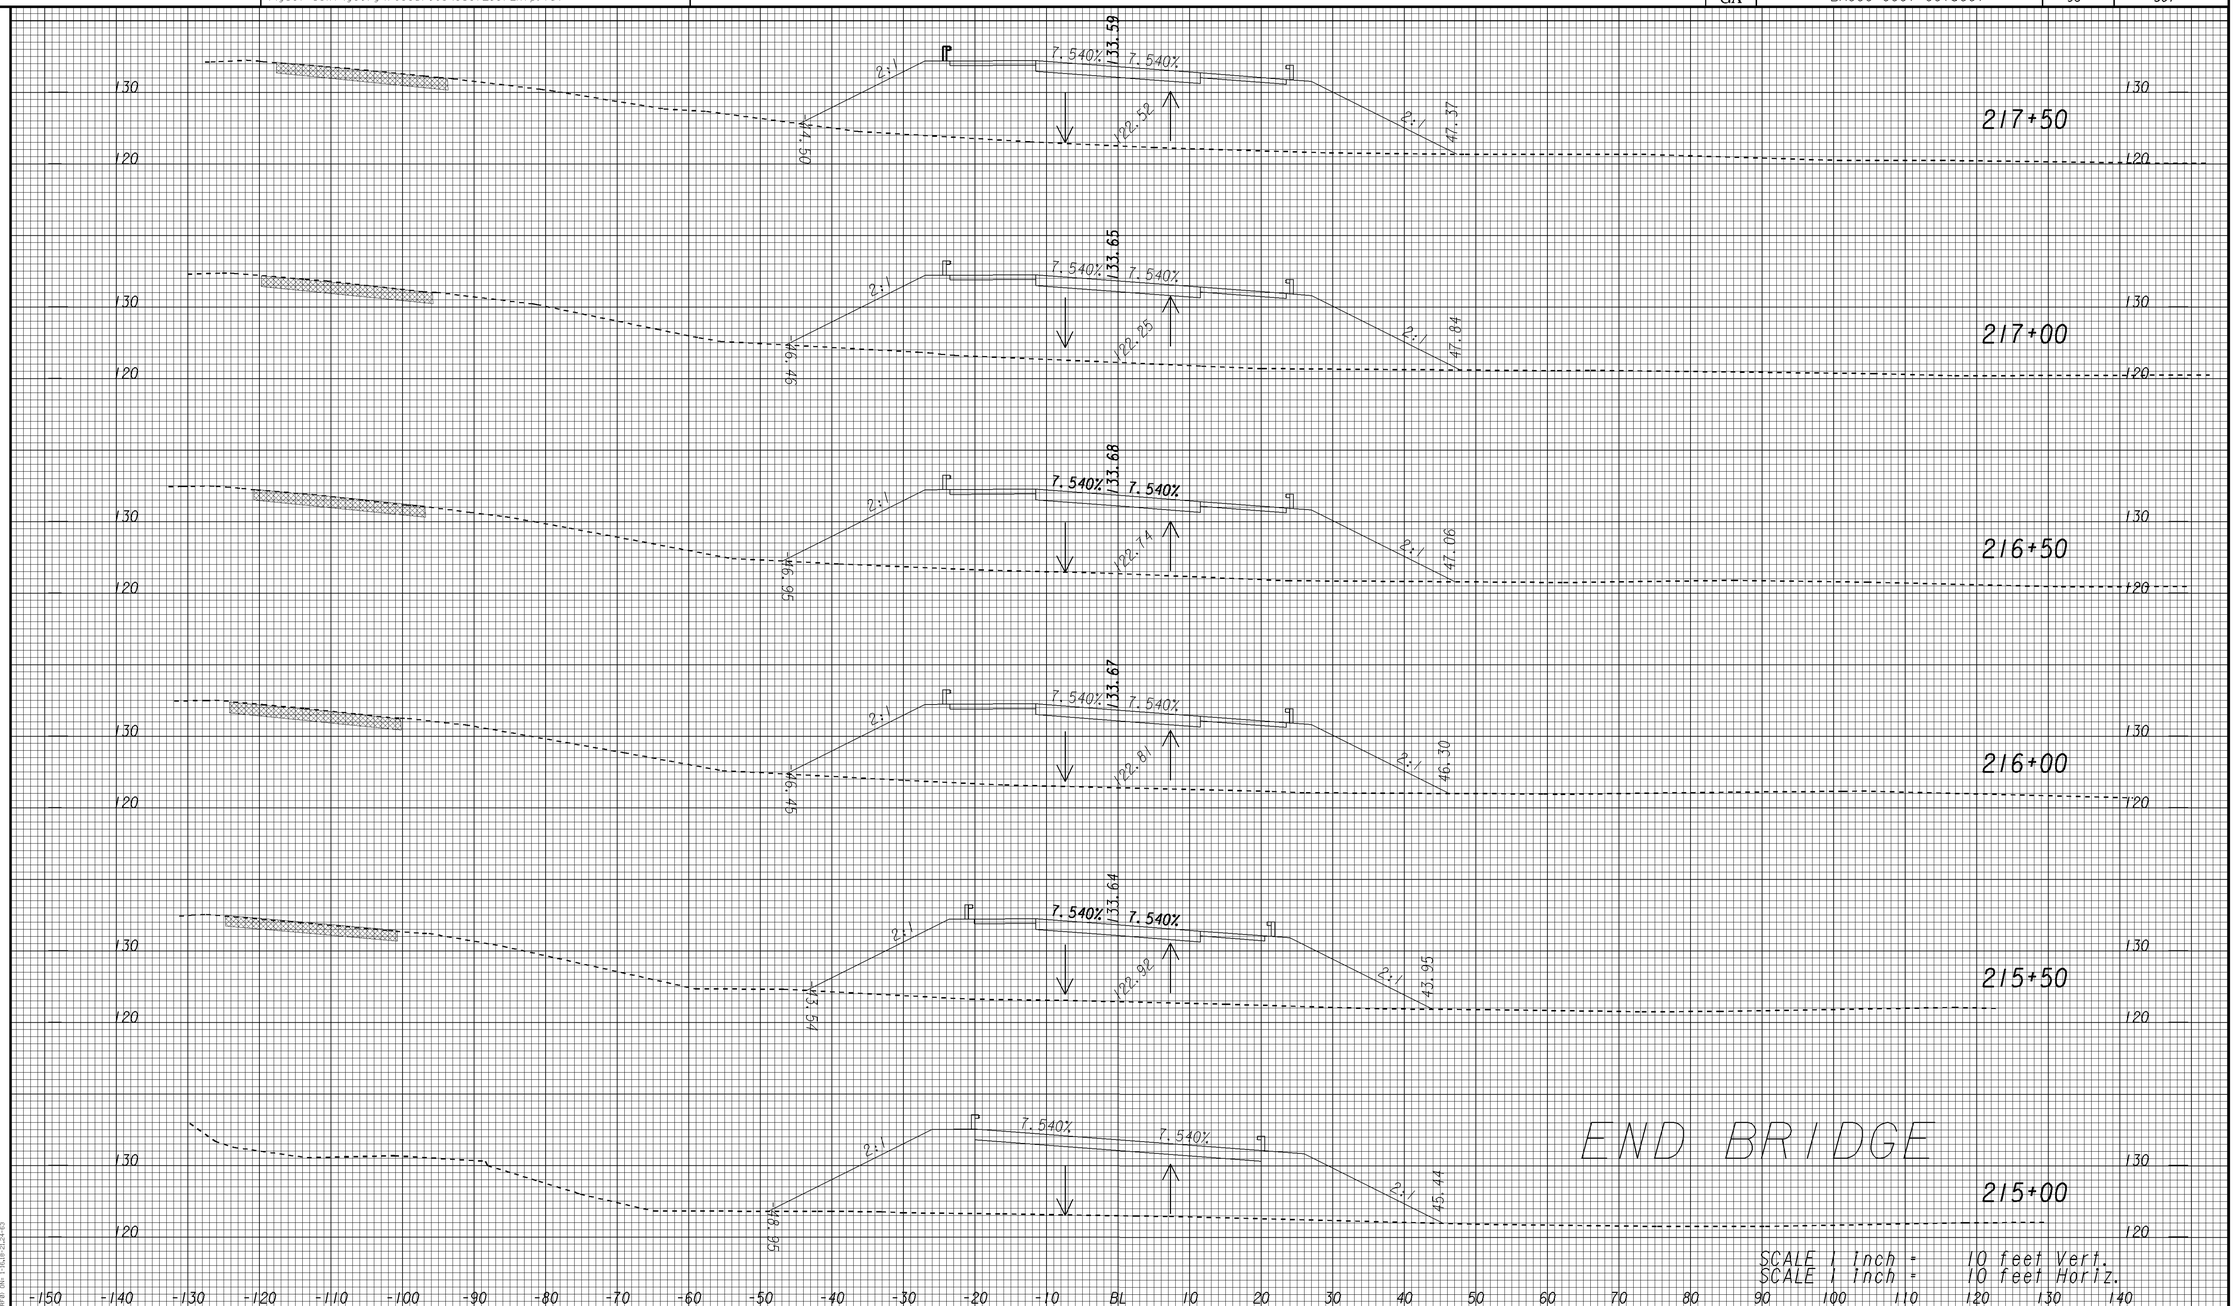

0001366

GEORGIA
DEPARTMENT OF TRANSPORTATION

STAGE 3

REVISION DATES

STATE OF GEORGIA
DEPARTMENT OF TRANSPORTATION
OFFICE: JESUP ROAD DESIGN

CROSS SECTIONS CONSTRUCTION STAGING
SR 30/ US 280

DRAWING No. 19-071

1/5/2009 SUXSEW