10/20/2011 Thu Oct 20 09:40:02 2011
ttootle
\\gdot-dsn1\gocfg\resources\Gdot2007_Klp.tbl
J:\DESIGN\0001366\DGN FILES\KC2_ML_STG3.dgn

STATE	PROJECT NUMBER	SHEET NO.	TOTAL SHEETS
GA	BR000-0001-00(336)	102	301

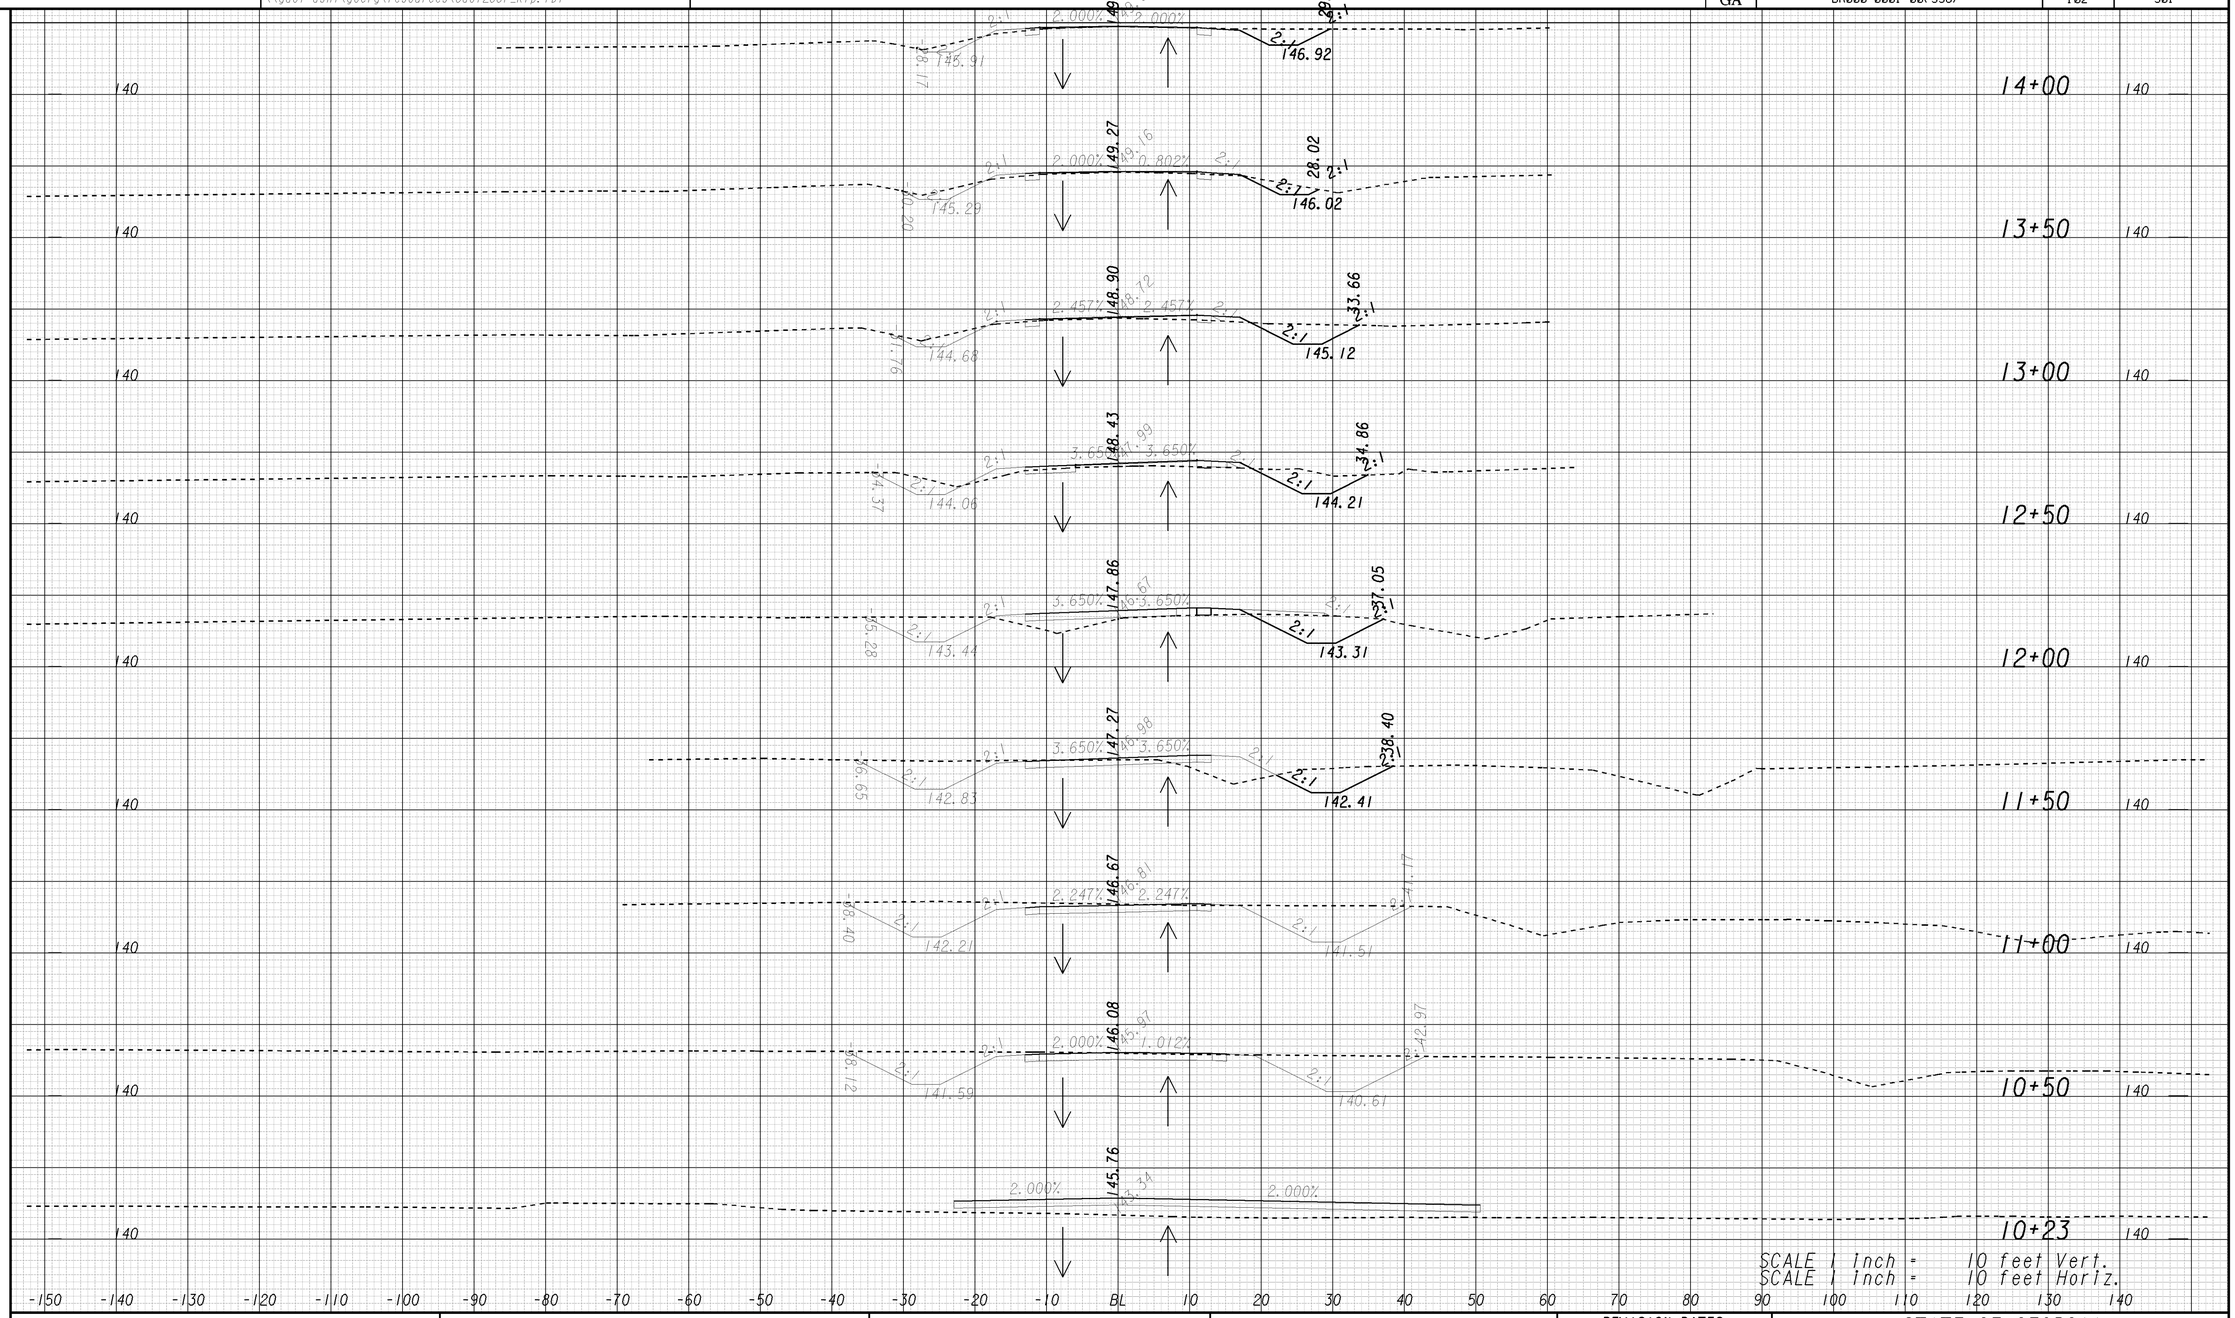

0001366

GEORGIA
DEPARTMENT OF TRANSPORTATION

REVISION DATES

STATE OF GEORGIA
DEPARTMENT OF TRANSPORTATION

OFFICE: JESUP ROAD DESIGN

CROSS SECTIONS CONSTRUCTION STAGING

CR 179 (OCHWALKEE CRK. RD.)
STAGE 3

DRAWING No. 19-077

1/5/2009 SUXSEW