10/19/2011 Wed Oct 19 13:34:13 2011 rethlgpen	\\gdot-dsnl\gocfg\resources\Gdot2007_Klp.tbl	J:\DESIGN\0001366\DGN FILES\KC1_MLnew.DGN	STATE	PROJECT NUMBER	SHEET NO.	TOTAL SHEETS
			GA	BR000-0001-00(366)	127	301

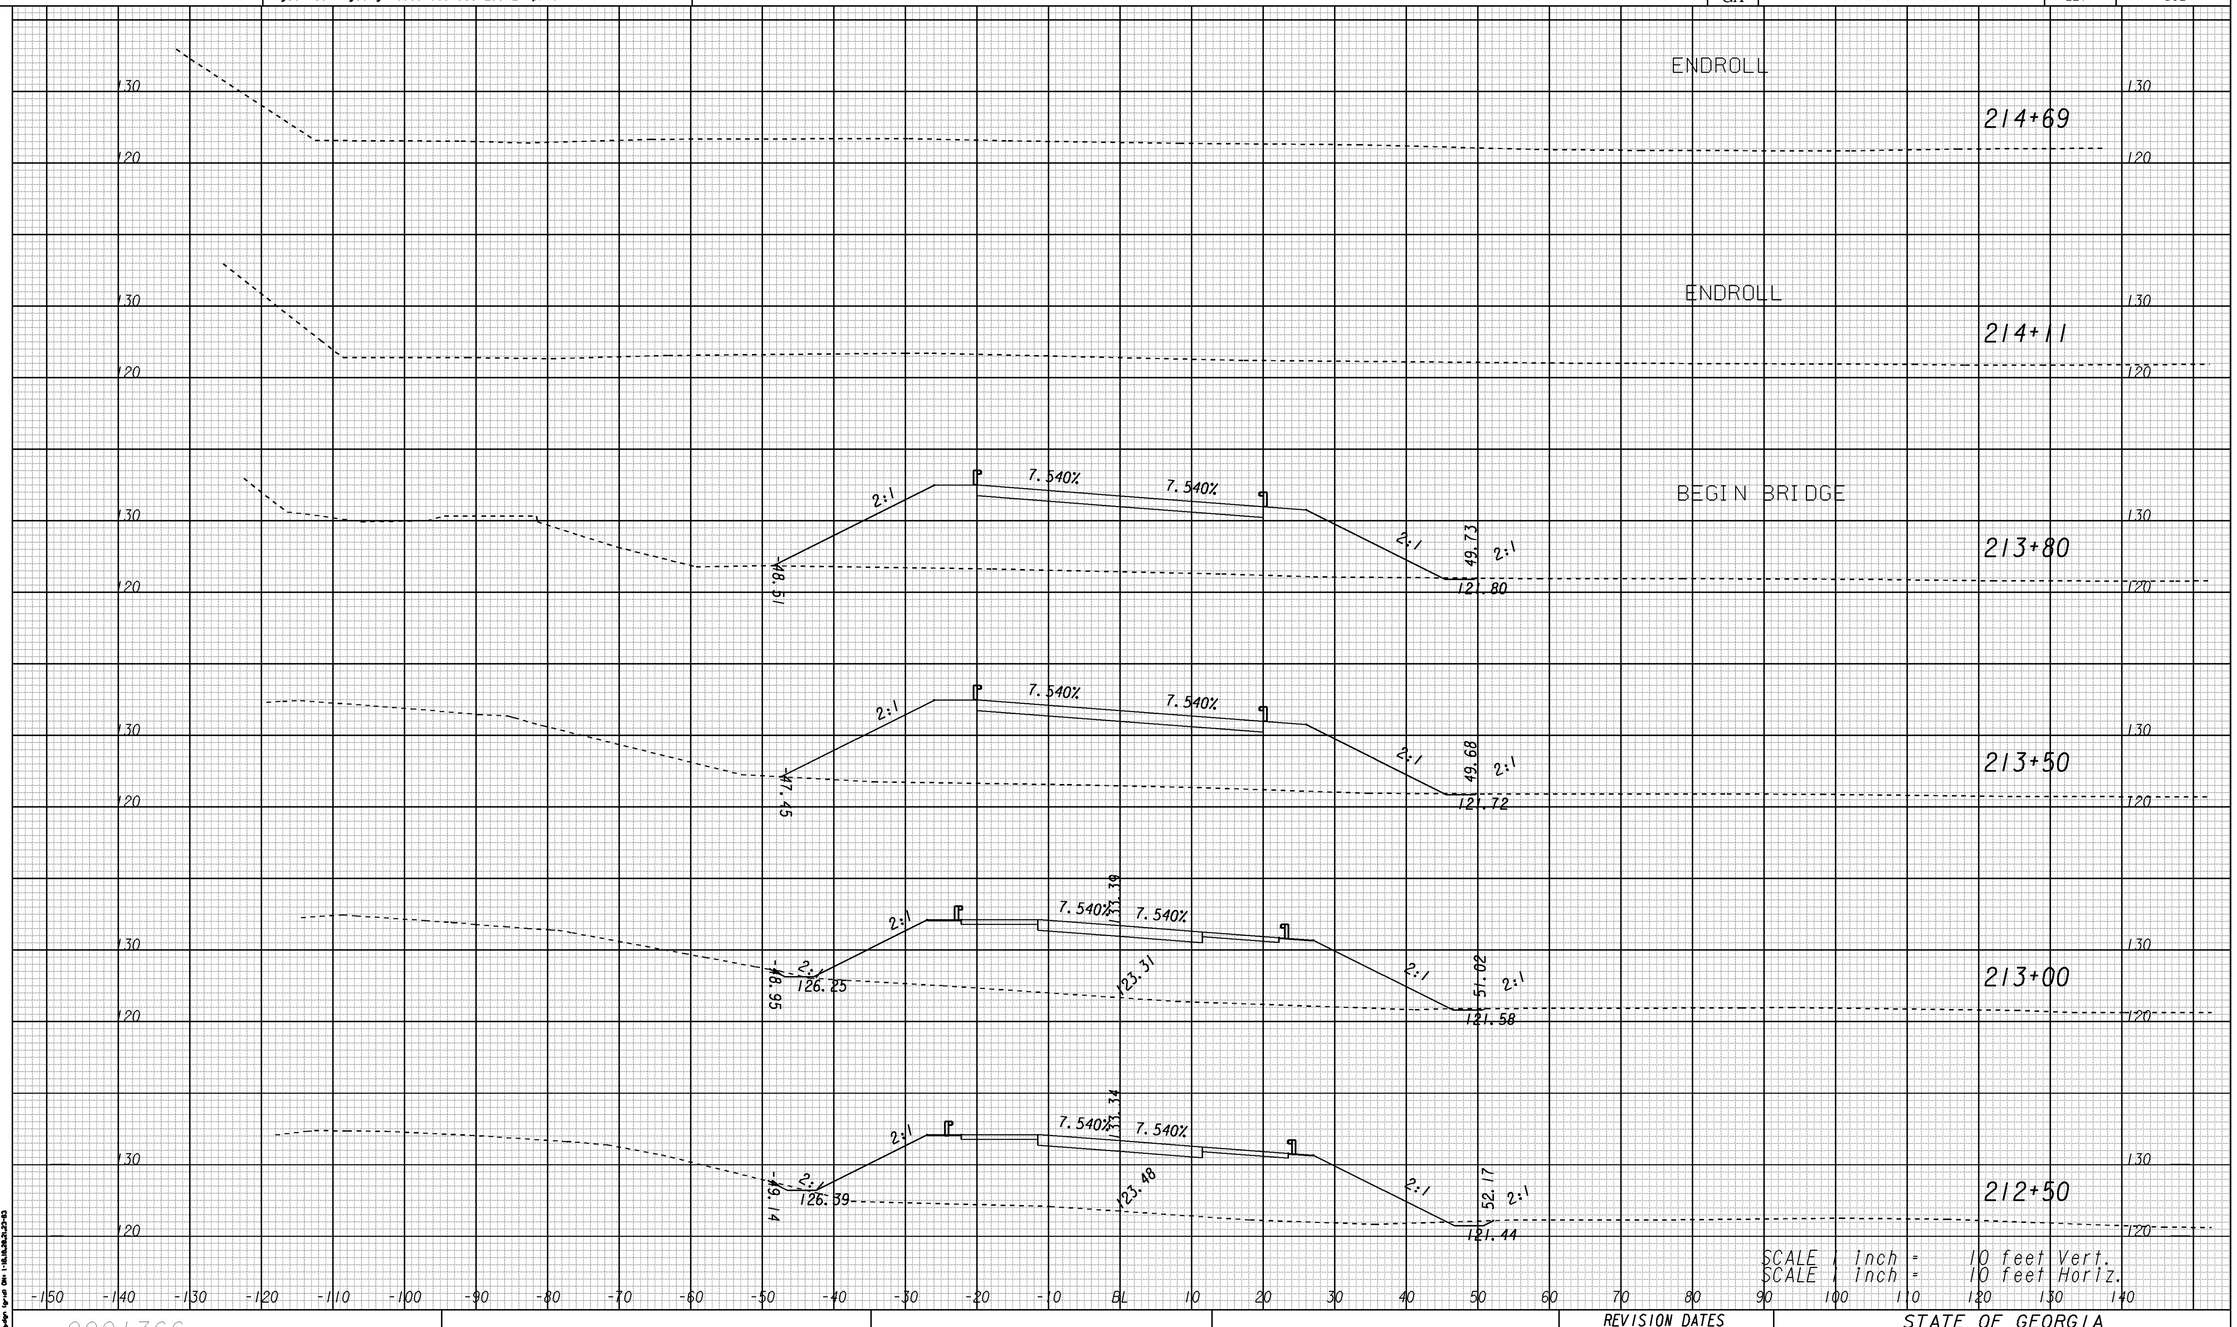

0001366

GEORGIA
DEPARTMENT OF TRANSPORTATION

REVISION DATES		

STATE OF GEORGIA
DEPARTMENT OF TRANSPORTATION
OFFICE: JESUP ROAD DESIGN
CROSS SECTIONS
SR 30/US 280
DRAWING No. 23-019

1/5/2009 SUYSEW