8/7/2012 Tue Aug 07 11:02:19 2012	\\gdot-dsn1\gocfg\resources\Gdot2007_Klp.tbl	J:\DESIGN\Projects Let\0001366\DGN FILES\KCI_MLnew.DGN	STATE	PROJECT NUMBER	SHEET NO.	TOTAL SHEETS
rethigpen			GA	BR000-0001-00(366)	130	301

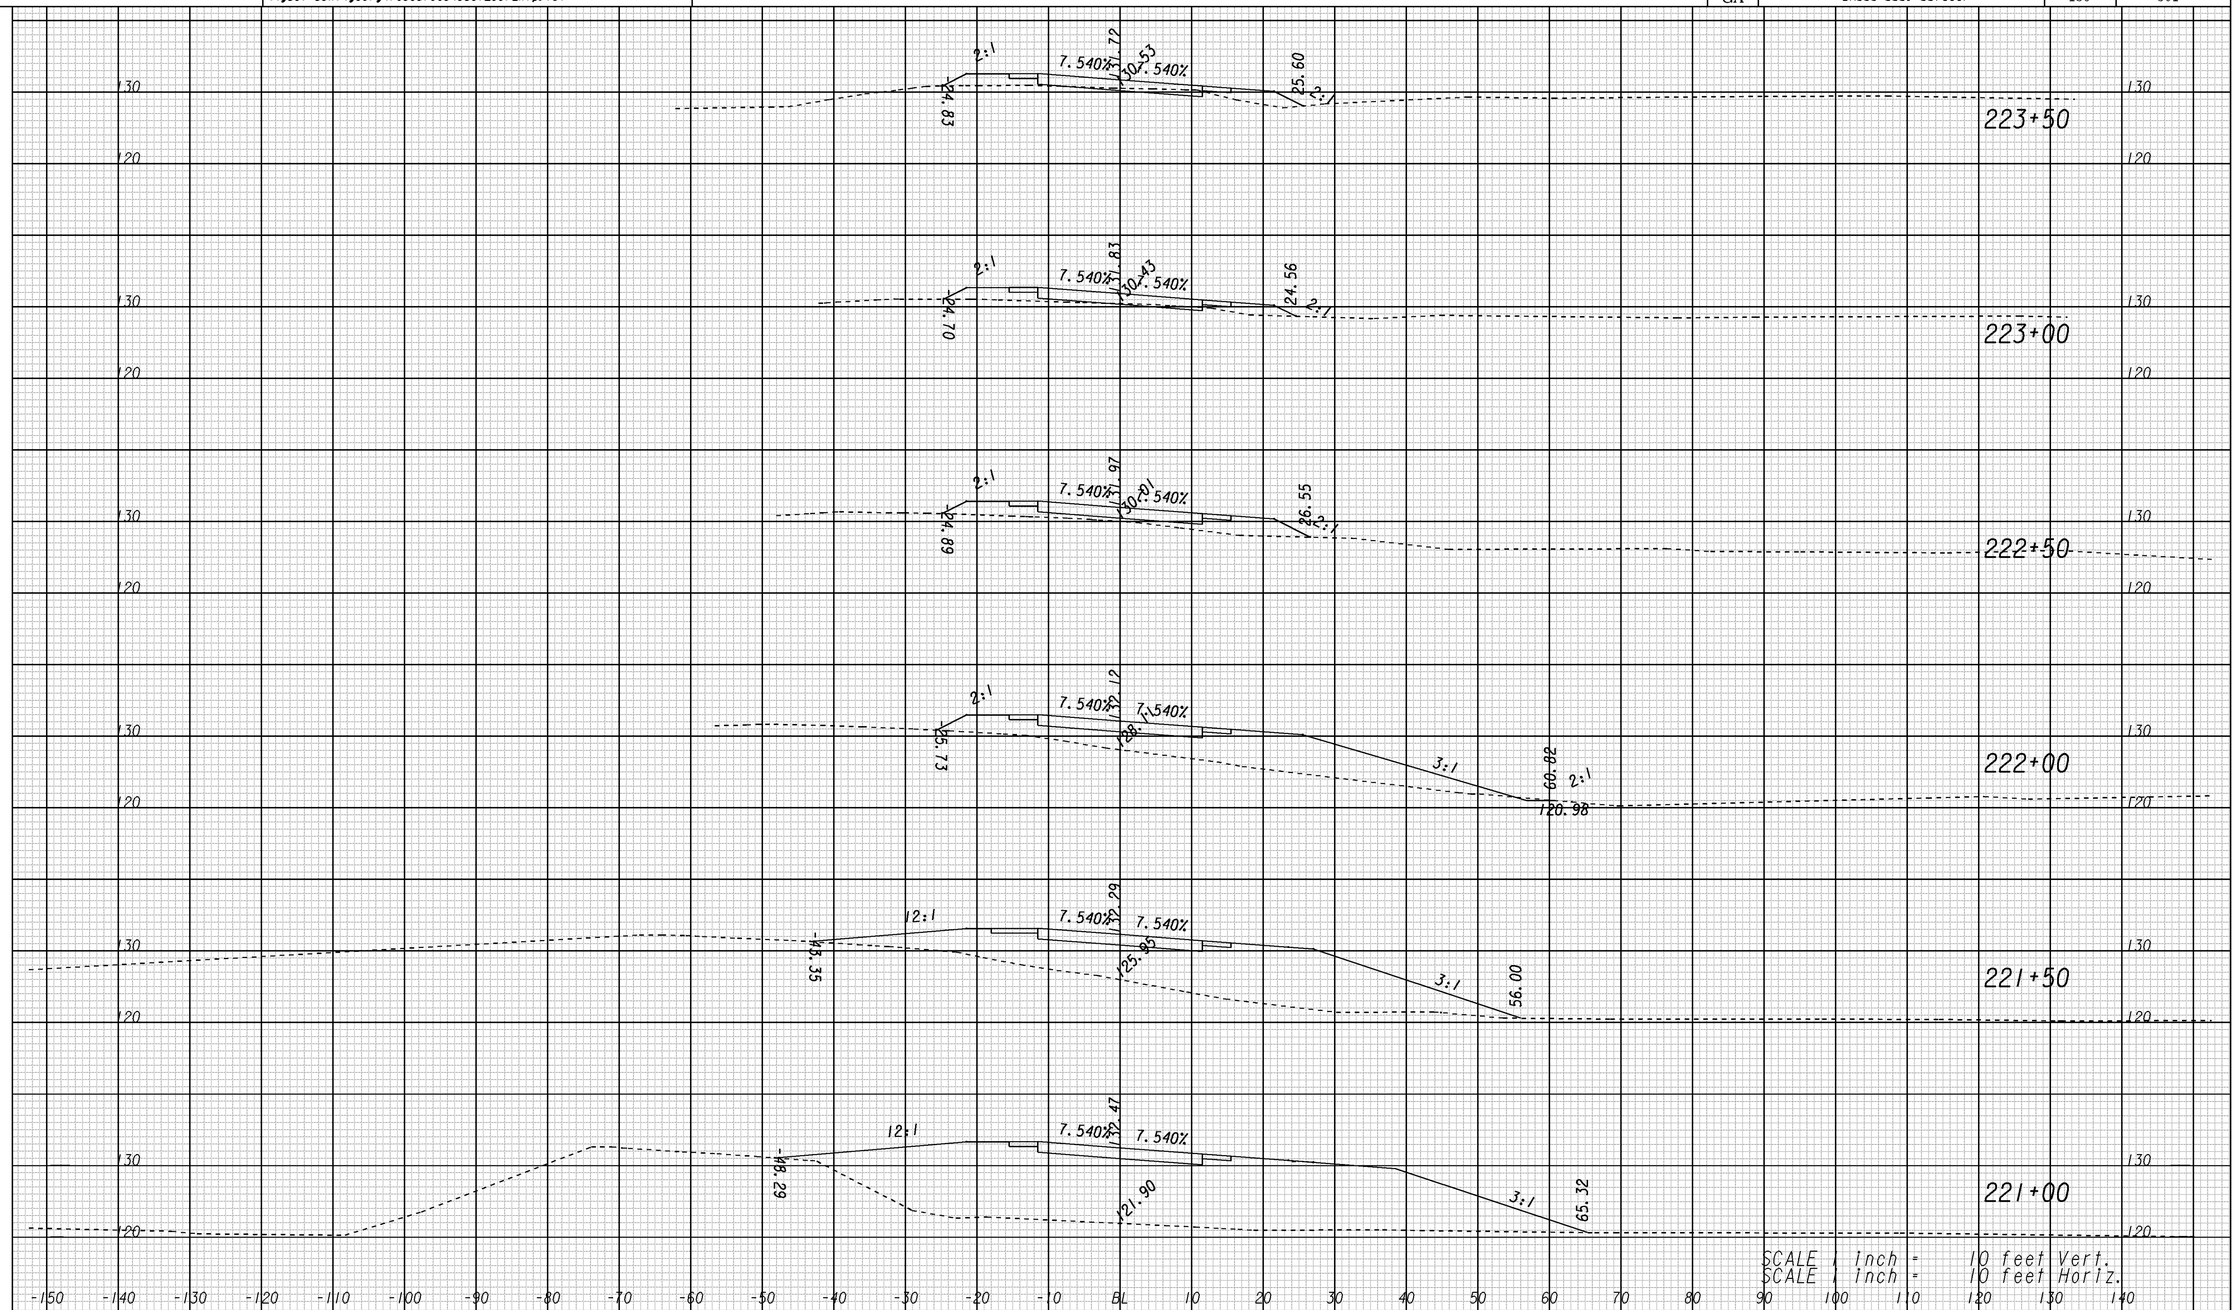

0001366

GEORGIA
DEPARTMENT OF TRANSPORTATION

REVISION DATES		
8/7/12		

STATE OF GEORGIA
DEPARTMENT OF TRANSPORTATION

OFFICE: JESUP ROAD DESIGN

CROSS SECTIONS

SR 30/US 280

DRAWING No. 23-022

1/5/2009 SUNSEW