10/19/2011 Wed Oct 19 13:32:51 2011 rethlgpen	C:\TMP\002\Gdot2007_klp.TBL	J:\DESIGN\0001366\DGN FILES\KC2_ML.DGN	STATE	PROJECT NUMBER	SHEET NO.	TOTAL SHEETS
			GA	BR000-0001-00(366)	135	301

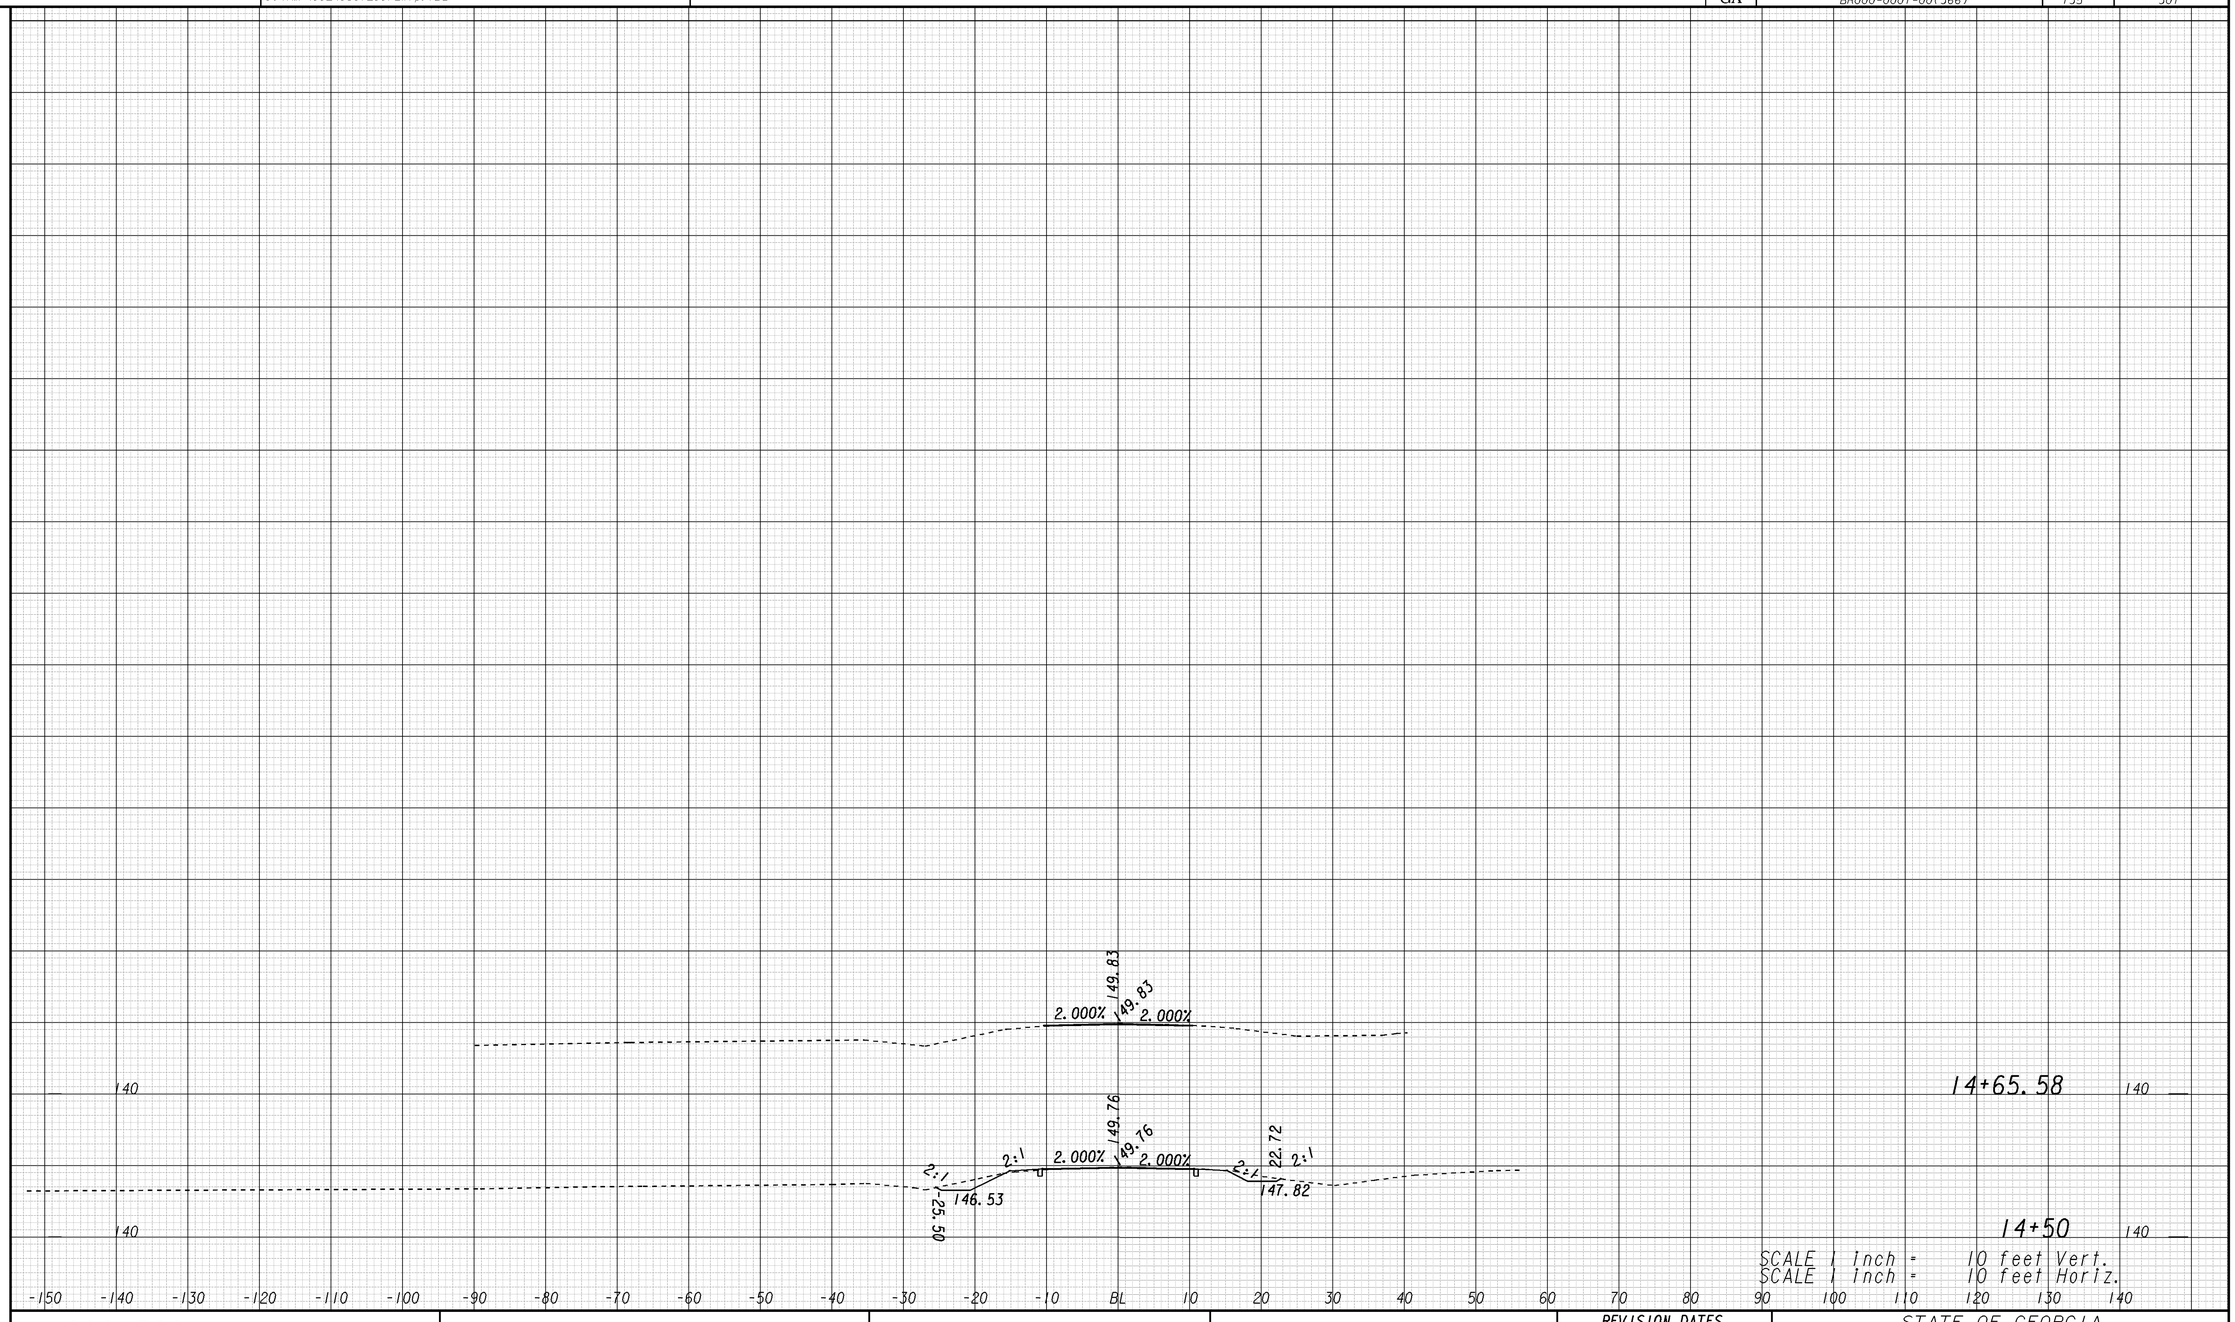

0001366

GEORGIA
DEPARTMENT OF TRANSPORTATION

REVISION DATES

STATE OF GEORGIA
DEPARTMENT OF TRANSPORTATION

OFFICE: JESUP ROAD DESIGN

CROSS SECTIONS

CR 179 (OCHWALKEE CRK. RD.)

DRAWING No. 23-027

1/5/2009 SUYSEW