10/19/2011 Wed Oct 19 13:47:22 2011 rethlgpen	C:\TMP\000\Gdot2007_klp.TBL	J:\DESIGN\0001366\DGN FILES\KC11_MLnew.DGN	STATE	PROJECT NUMBER	SHEET NO.	TOTAL SHEETS
			GA	BR000-0001-00(366)	136	301

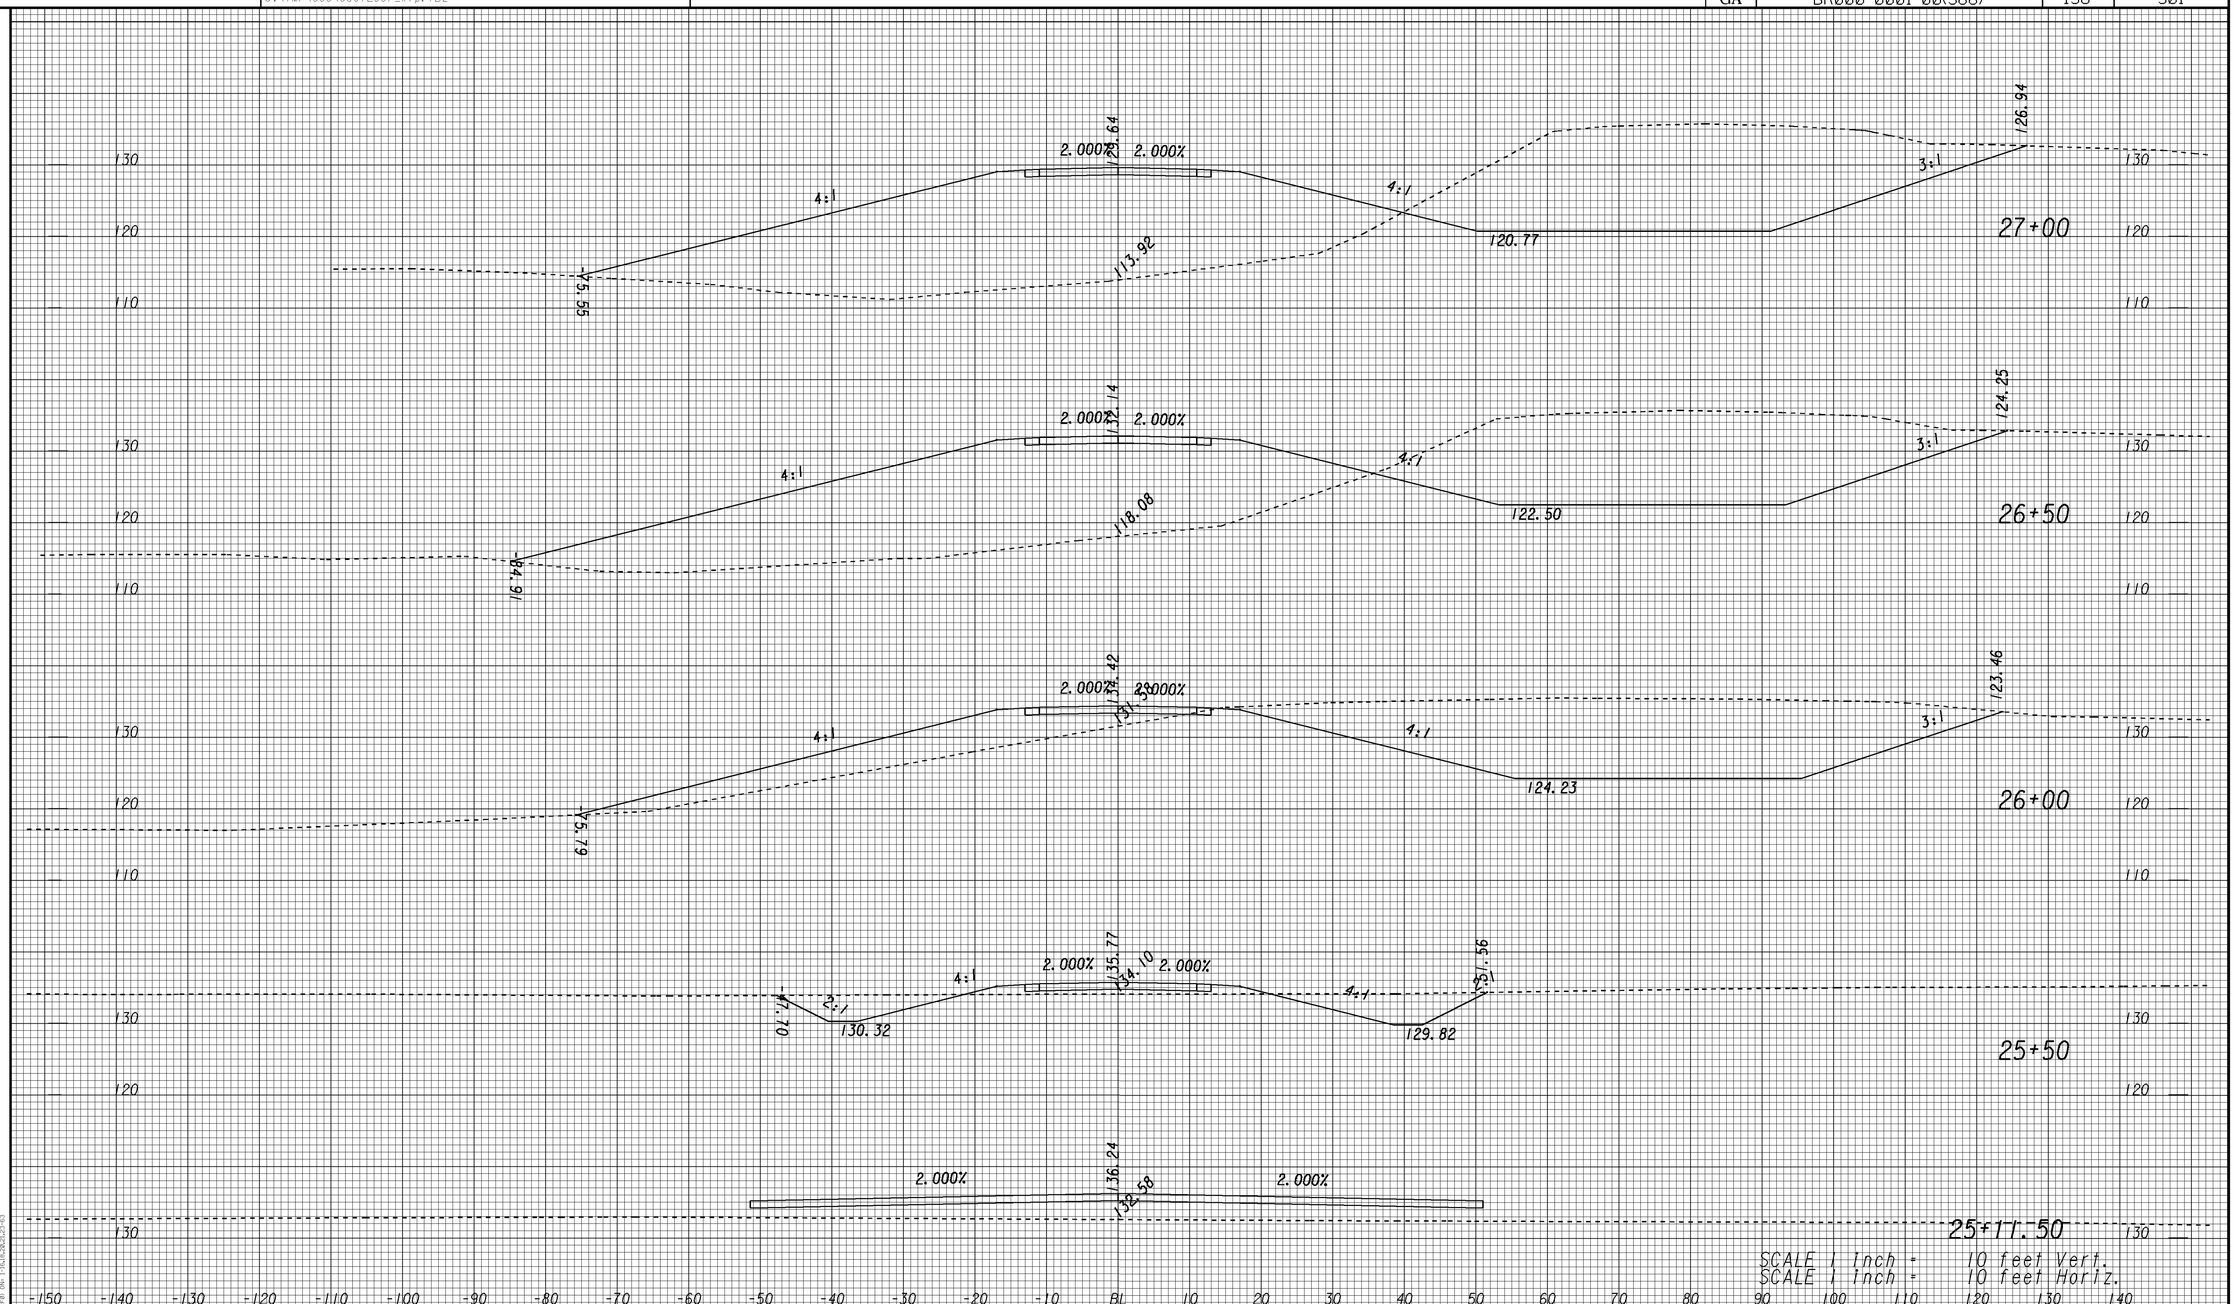

0001366

GEORGIA
DEPARTMENT OF TRANSPORTATION

REVISION DATES		

STATE OF GEORGIA
DEPARTMENT OF TRANSPORTATION
OFFICE: JESUP ROAD DESIGN

CROSS SECTIONS

BOAT LANDING ROAD

DRAWING No. 23-028

1/5/2009 SUXSEW