10/19/2011 Wed Oct 19 11:53:43 2011 rethlgpen	C:\TMP\000\Gdot2007_klp.TBL	J:\DESIGN\0001366\DGN FILES\001366UT04.dgn	STATE	PROJECT NUMBER	SHEET NO.	TOTAL SHEETS
			GA	BR000-0001-00(366)	141	301

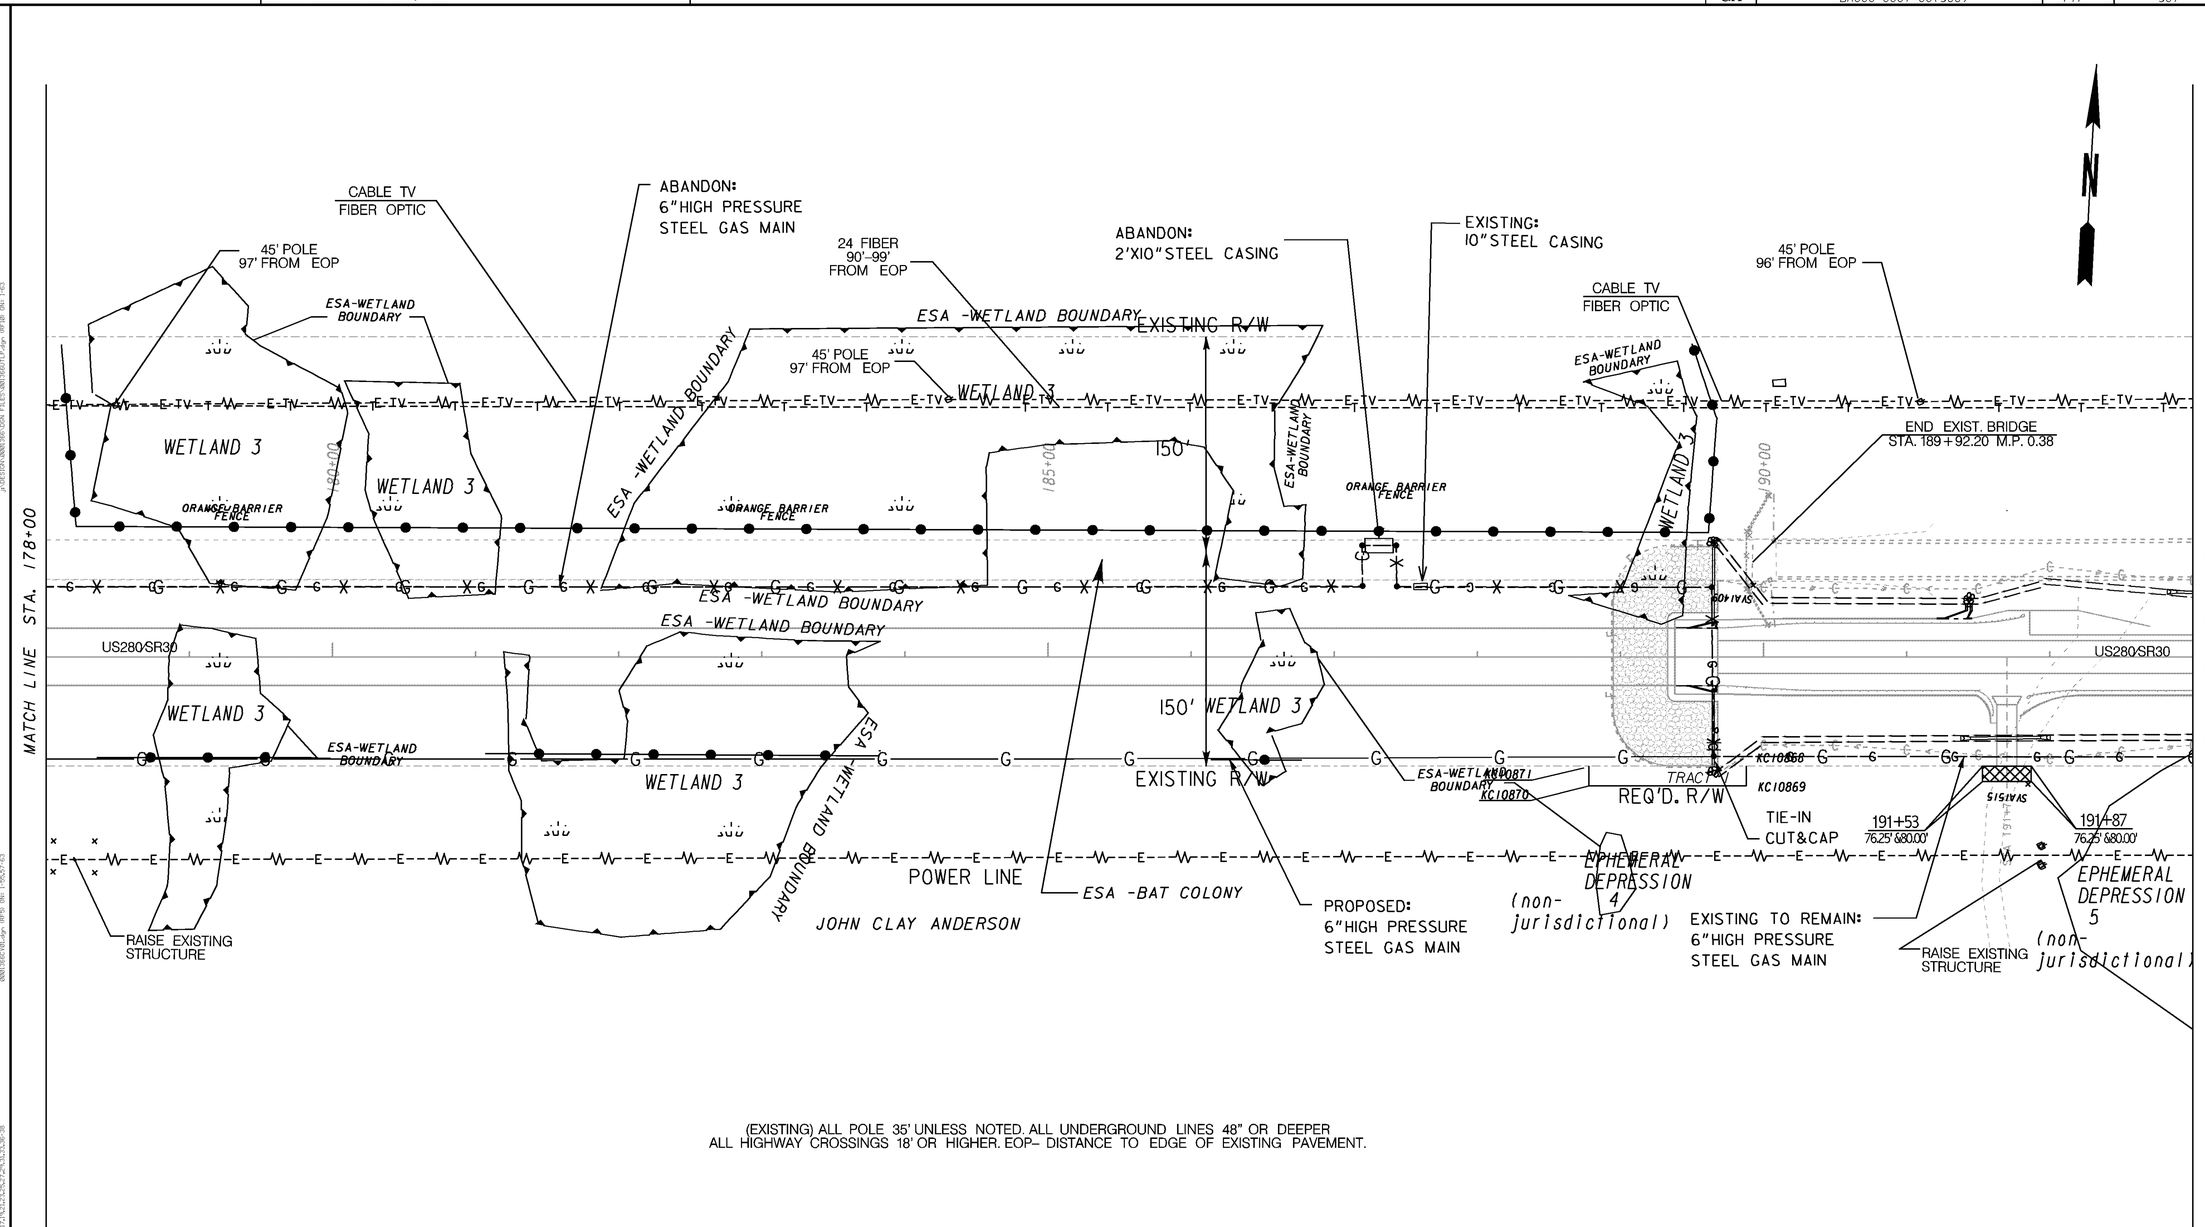

(EXISTING) ALL POLE 35' UNLESS NOTED. ALL UNDERGROUND LINES 48" OR DEEPER
ALL HIGHWAY CROSSINGS 18' OR HIGHER. EOP– DISTANCE TO EDGE OF EXISTING PAVEMENT.

PROPERTY AND EXISTING R/W LINE
REQUIRED R/W LINE
CONSTRUCTION LIMITS
EASEMENT FOR CONSTR & MAINTENANCE OF SLOPES
EASEMENT FOR CONSTR OF SLOPES
EASEMENT FOR CONSTR OF DRIVES

BEGIN LIMIT OF ACCESS.....BLA
END LIMIT OF ACCESS.....ELA
LIMIT OF ACCESS
REQ'D R/W & LIMIT OF ACCESS

GEORGIA
DEPARTMENT OF TRANSPORTATION

SCALE IN FEET
0 50 100 200

REVISION DATES

STATE OF GEORGIA
DEPARTMENT OF TRANSPORTATION
OFFICE: JESUP ROAD DESIGN

UTILITY PLANS

SR 30/ US 280 @
OCONEE RIVER & OVERFLOWS

DRAWING No. 24-004

3/1/2007 GPLN