11/28/2011 Mon Nov 28 12:51:34 2011	\\gdot-dsni\gocfg\resources\Gdot2007_Klp.tbl	v:\DESIGN\0001366\DGN FILES\001366UT06.dgn	STATE	PROJECT NUMBER	SHEET NO.	TOTAL SHEETS
rethlgpen			GA	BR000-0001-00(366)	143	301

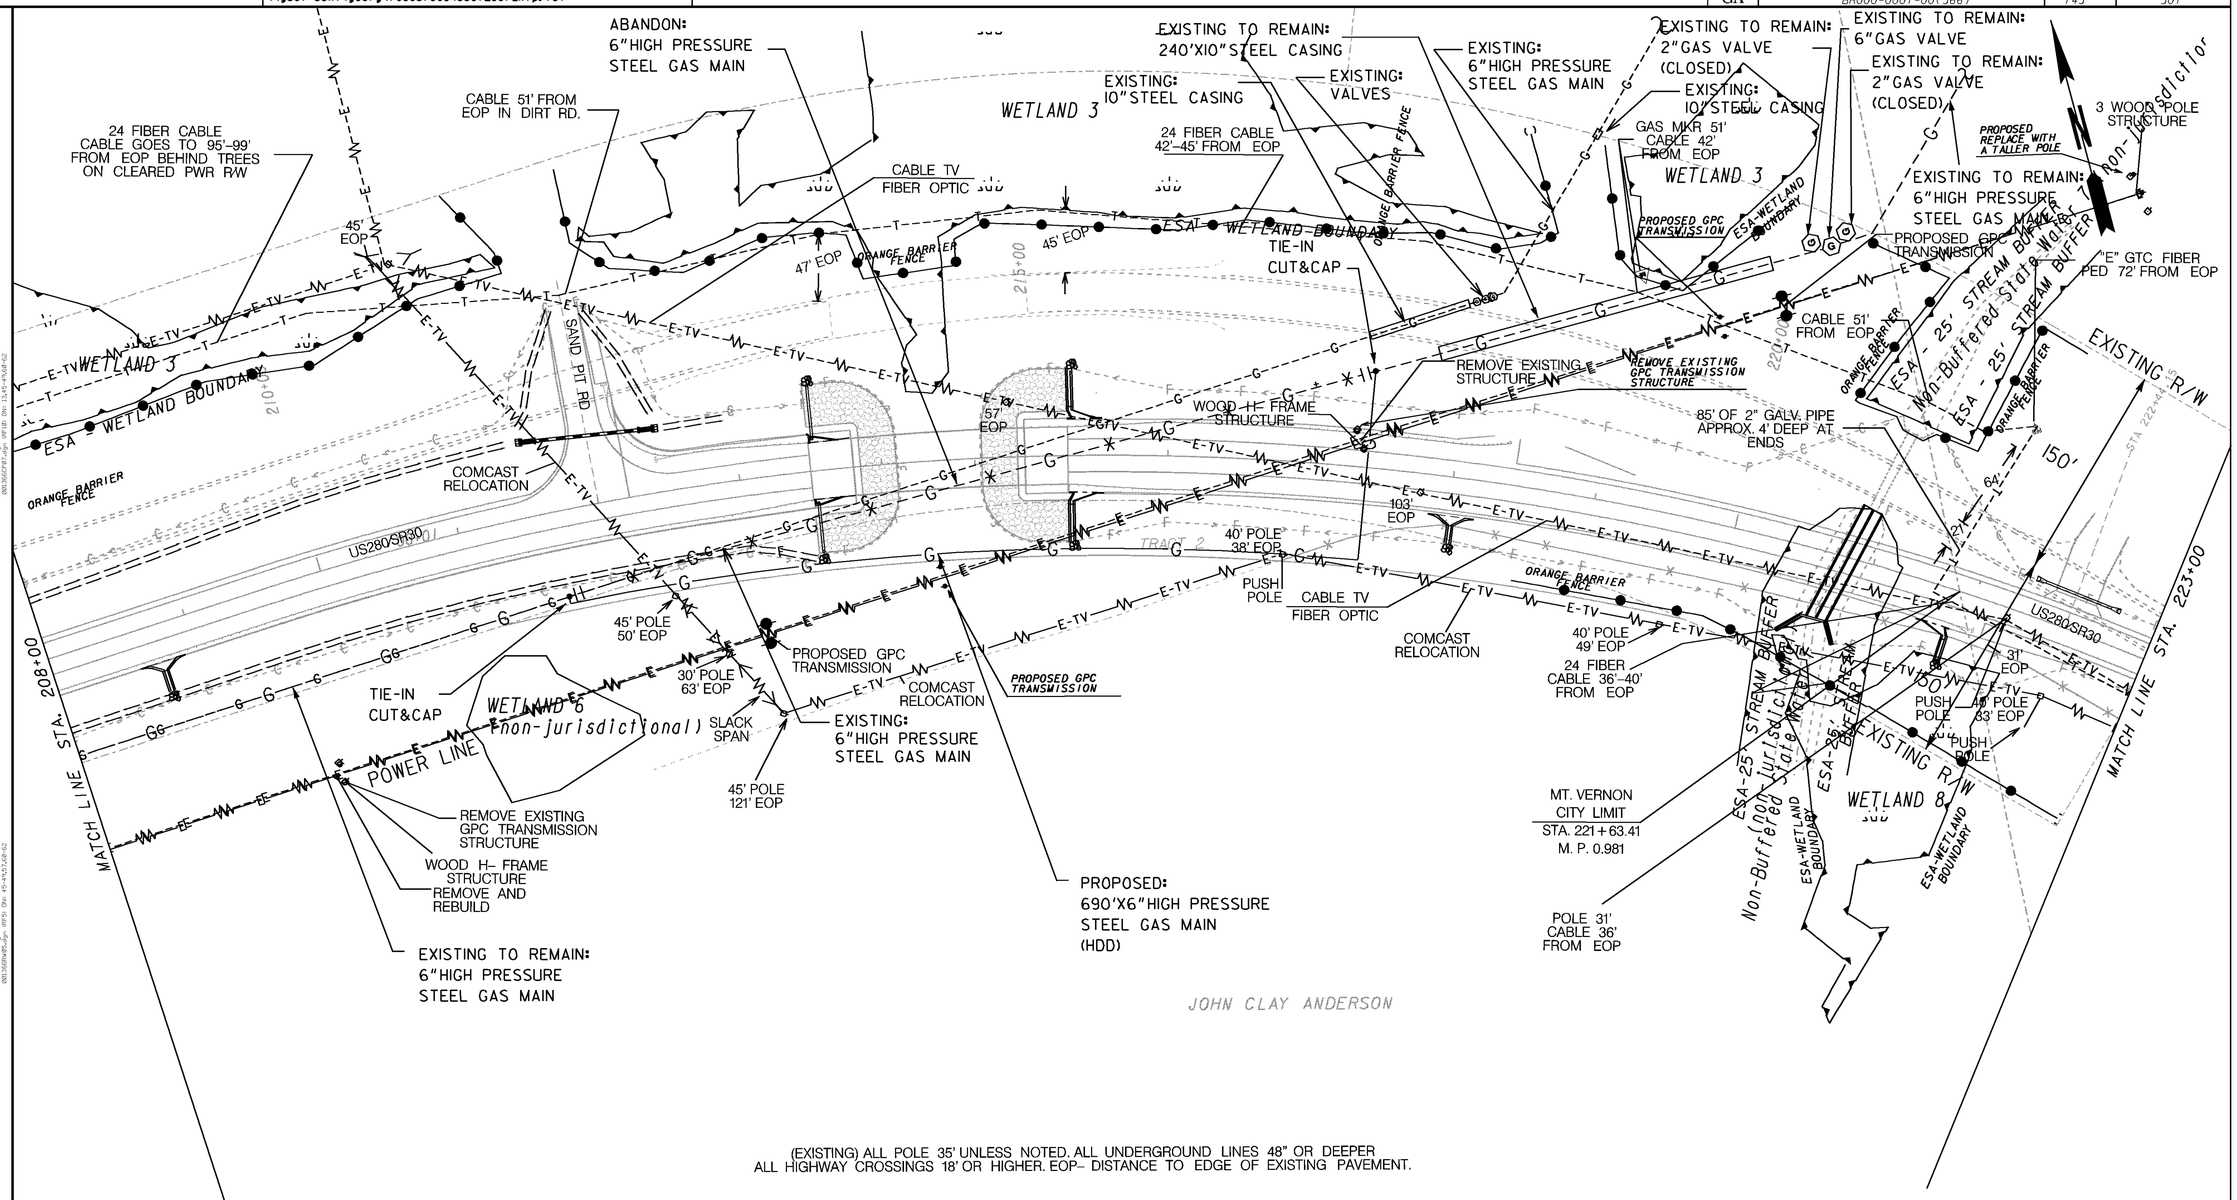

(EXISTING) ALL POLE 35' UNLESS NOTED. ALL UNDERGROUND LINES 48" OR DEEPER
ALL HIGHWAY CROSSINGS 18' OR HIGHER. EOP- DISTANCE TO EDGE OF EXISTING PAVEMENT.

PROPERTY AND EXISTING R/W LINE
REQUIRED R/W LINE
CONSTRUCTION LIMITS
EASEMENT FOR CONSTR & MAINTENANCE OF SLOPES
EASEMENT FOR CONSTR OF SLOPES
EASEMENT FOR CONSTR OF DRIVES

BEGIN LIMIT OF ACCESS.....BLA
END LIMIT OF ACCESS.....ELA
LIMIT OF ACCESS
REQ'D R/W & LIMIT OF ACCESS

GEORGIA
DEPARTMENT OF TRANSPORTATION

SCALE IN FEET
0 50 100 200

REVISION DATES		
11/28/11		

STATE OF GEORGIA
DEPARTMENT OF TRANSPORTATION
OFFICE: JESUP ROAD DESIGN

UTILITY PLANS

SR 30/ US 280 @
OCONEE RIVER & OVERFLOWS

DRAWING NO. 24-006

3/1/2007 GPLN