| 10/19/2011 Wed Oct 19 11:57:19 2011 rethigpen | C:\TMP\000\Gdot2007_klp.TBL | J:\DESIGN\0001366\DGN FILES\001366SM06.dgn | STATE | PROJECT NUMBER | SHEET NO. | TOTAL SHEETS |
|---|---|---|---|---|---|---|
| | | | GA | BR000-0001-00(366) | 150 | 301 |

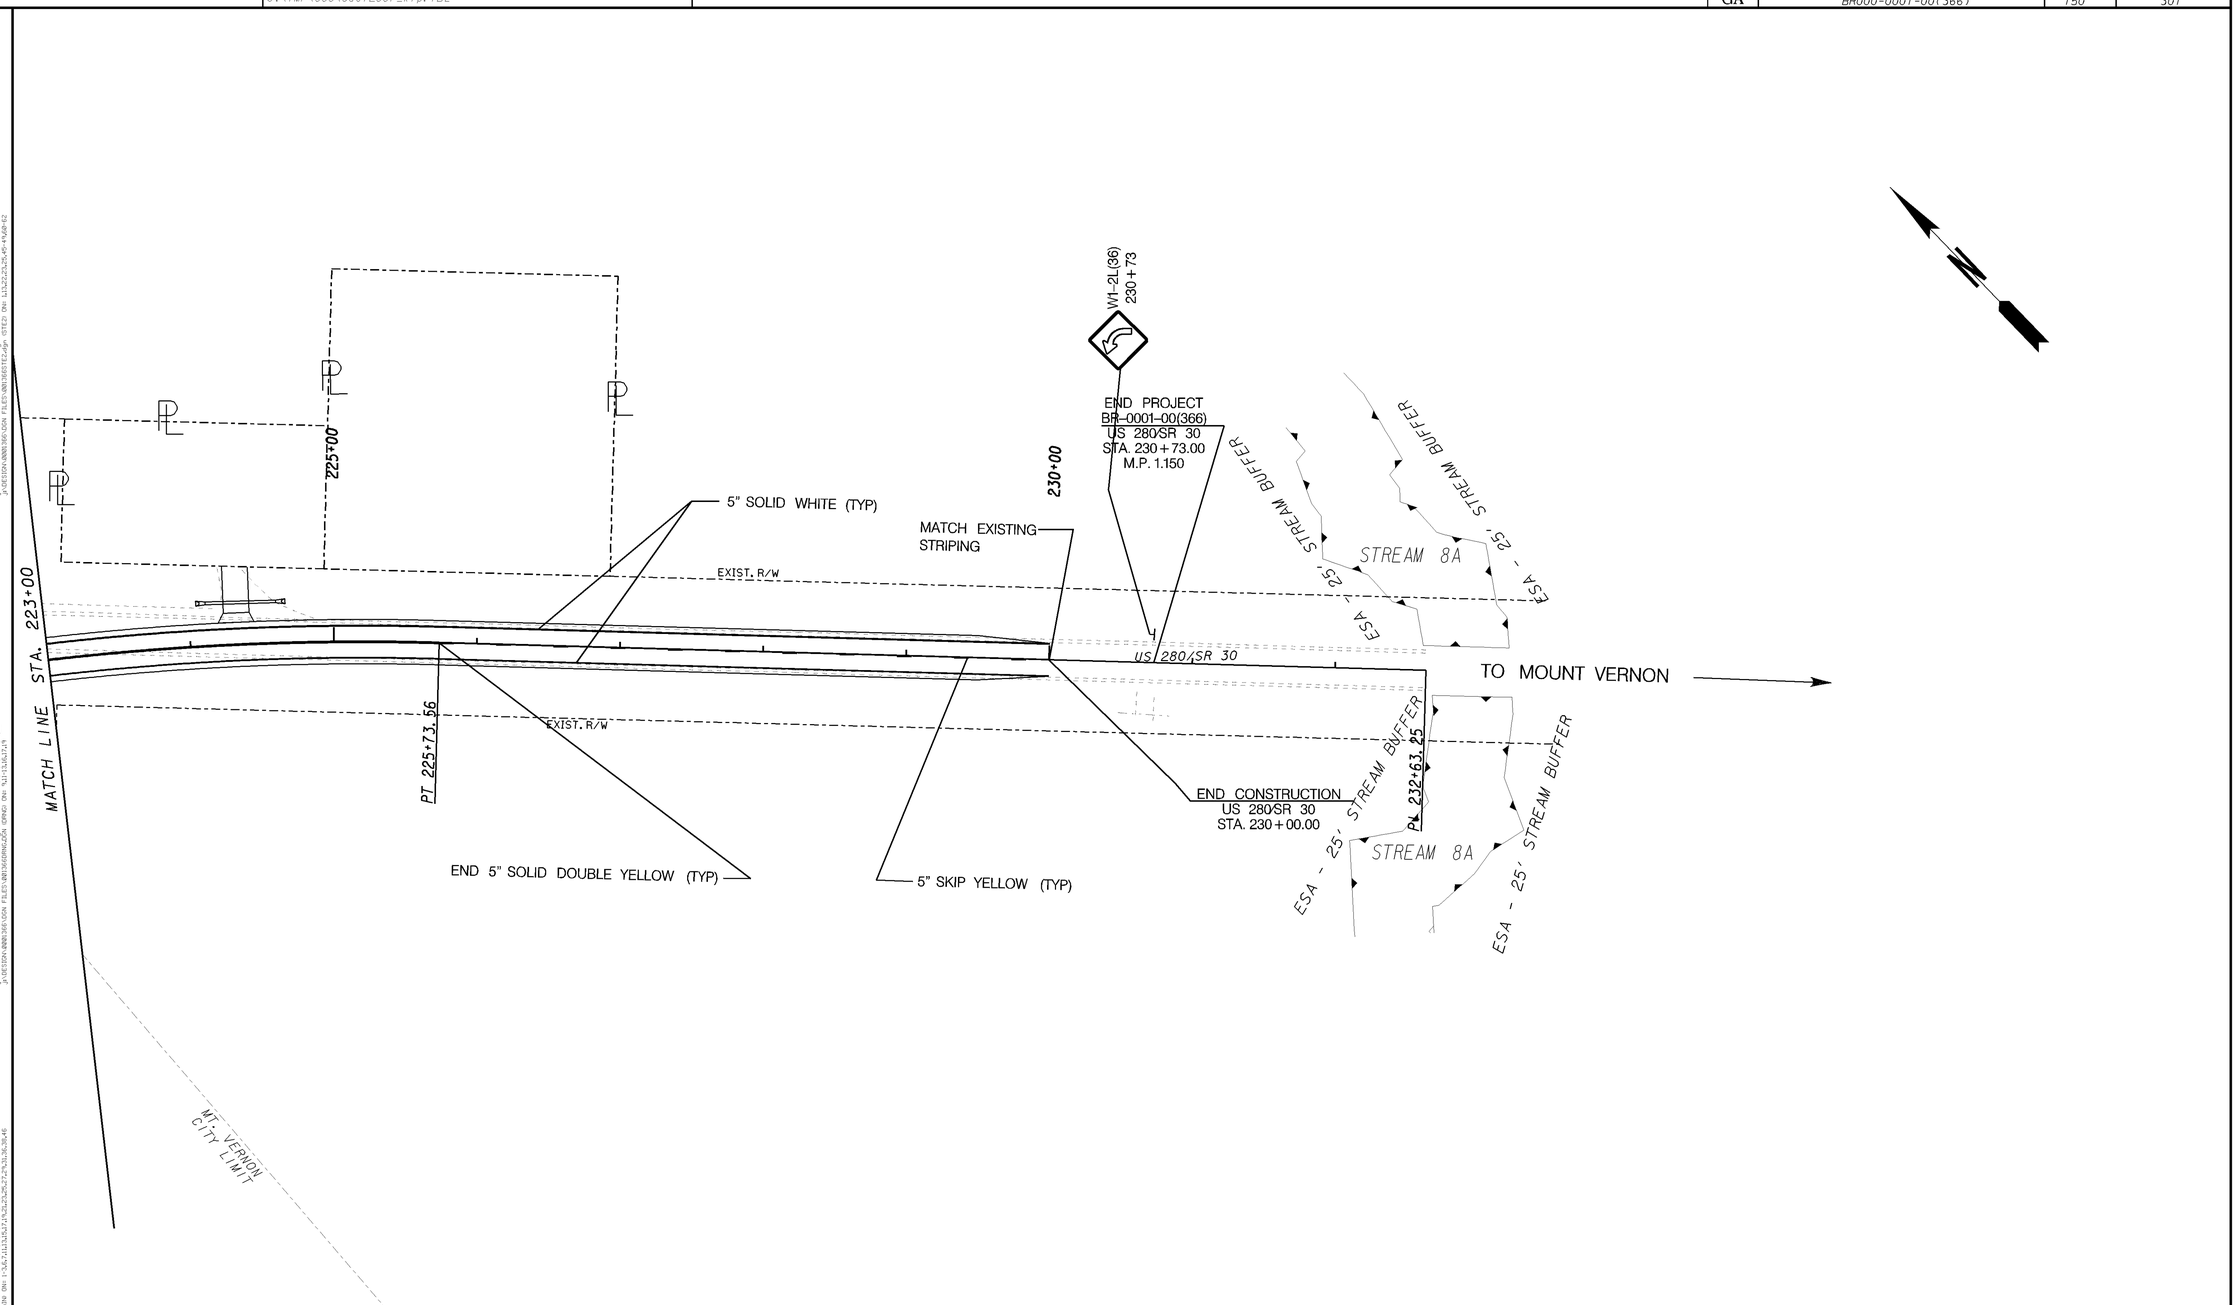


| | | |
|---|---|---|
| PROPERTY AND EXISTING R/W LINE | BEGIN LIMIT OF ACCESS | BLA |
| REQUIRED R/W LINE | END LIMIT OF ACCESS | ELA |
| CONSTRUCTION LIMITS | LIMIT OF ACCESS | |
| EASEMENT FOR CONSTR & MAINTENANCE OF SLOPES | REQ'D R/W & LIMIT OF ACCESS | |
| EASEMENT FOR CONSTR OF SLOPES | | |
| EASEMENT FOR CONSTR OF DRIVES | | |

**GEORGIA**
**DEPARTMENT OF TRANSPORTATION**

SCALE IN FEET
0 50 100 200

REVISION DATES

STATE OF GEORGIA
DEPARTMENT OF TRANSPORTATION
OFFICE: JESUP ROAD DESIGN

**SIGNING AND MARKING PLANS**

SR 30/ US 280 @
OCONEE RIVER & OVERFLOWS

DRAWING No. 26-006

3/1/2007 GPLN