10/19/2011 Wed Oct 19 11:58:22 2011 rethlgpen	C:\TMP\000\Gdot2007_klp.TBL	J:\DESIGN\0001366\DGN FILES\001366EW01.dgn	STATE	PROJECT NUMBER	SHEET NO.	TOTAL SHEETS
			GA	BR000-0001-00(366)	294	301

BEGIN PROJECT
BR000-0001-00(366)
STA. 151+52.47

VOID

END PROJECT
BR000-0001-00(366)
STA. 230+00.00

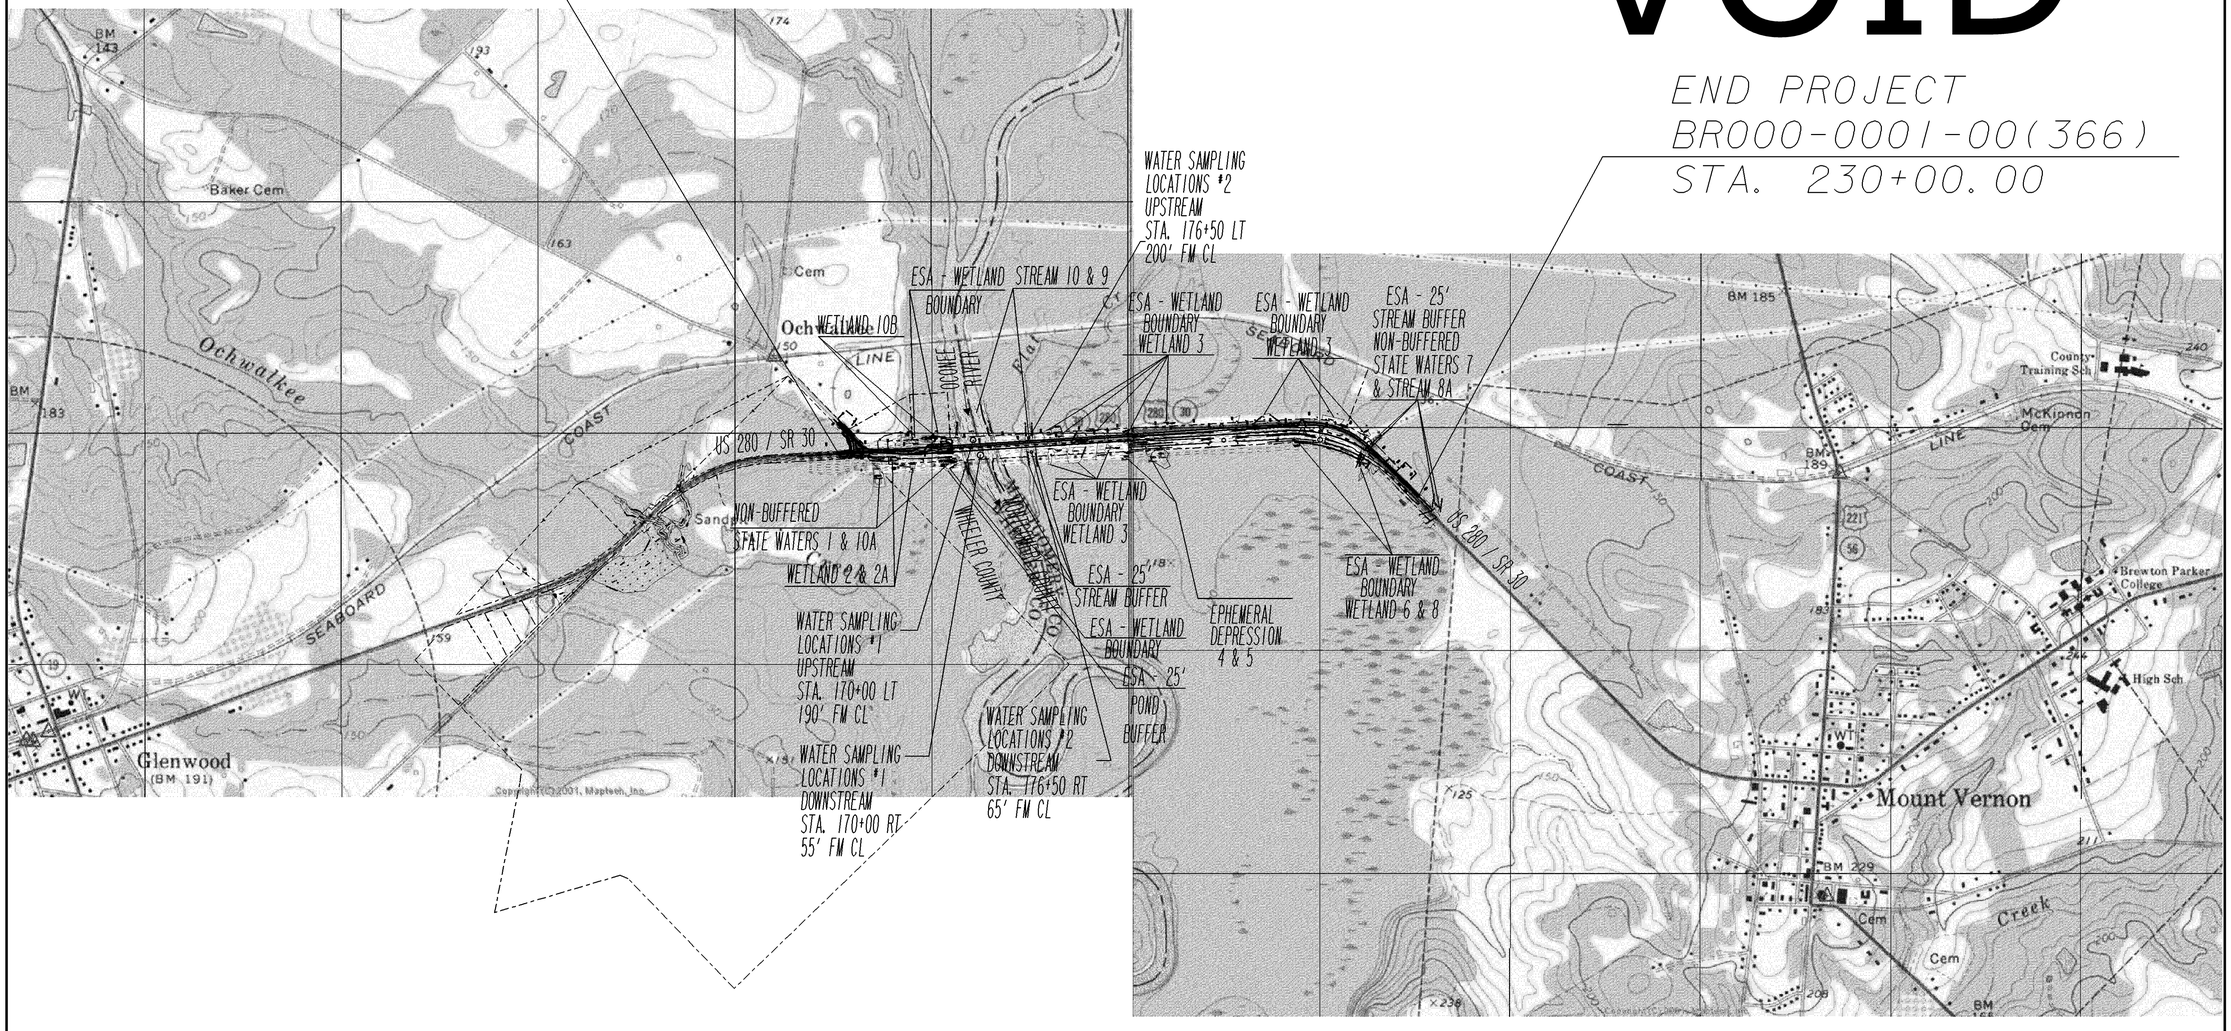

				REVISION DATES	STATE OF GEORGIA DEPARTMENT OF TRANSPORTATION
		GEORGIA DEPARTMENT OF TRANSPORTATION	SCALE IN FEET 0 2000 4000 8000		OFFICE: DISTRICT 5 ROAD DESIGN
					WATERSHED MAP SITE MONITORING PLAN
					S.R. 30 / U.S. 280 @ OCONEE RIVER & OVERFLOWS — DRAWING NO. 55-001

1/5/2009 GPLN