STATE	PROJECT NUMBER	SHEET NO.	TOTAL SHEETS
GA.	BR000-0001-00(370)	75	146

VOID

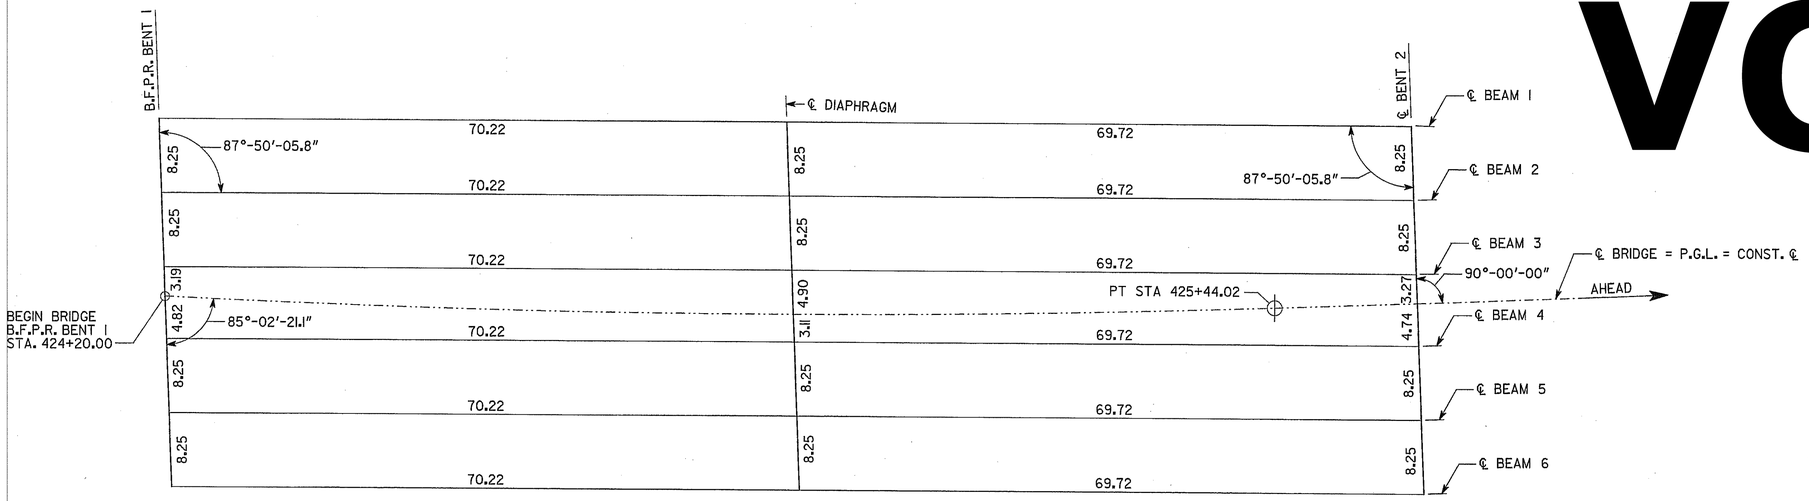

SPAN 1

NOTES:

1. BEAM 6 IS A CHORD OF A CONCENTRIC CIRCLE 21′-3″ OUTSIDE THE CONSTRUCTION ℄. THE CHORD INTERSECTS THE CONCENTRIC CIRCLE AT THE B.F.P.R. AND ℄ BENT. BEAMS IN SPANS 1 & 12 ARE PARALLEL TO BEAM 6.
2. BEAMS IN SPANS 2 THRU 11 (NOT SHOWN) ARE PARALLEL TO THE ℄ BRIDGE = CONSTRUCTION ℄.
3. ALL DIMENSIONS ARE IN FEET.

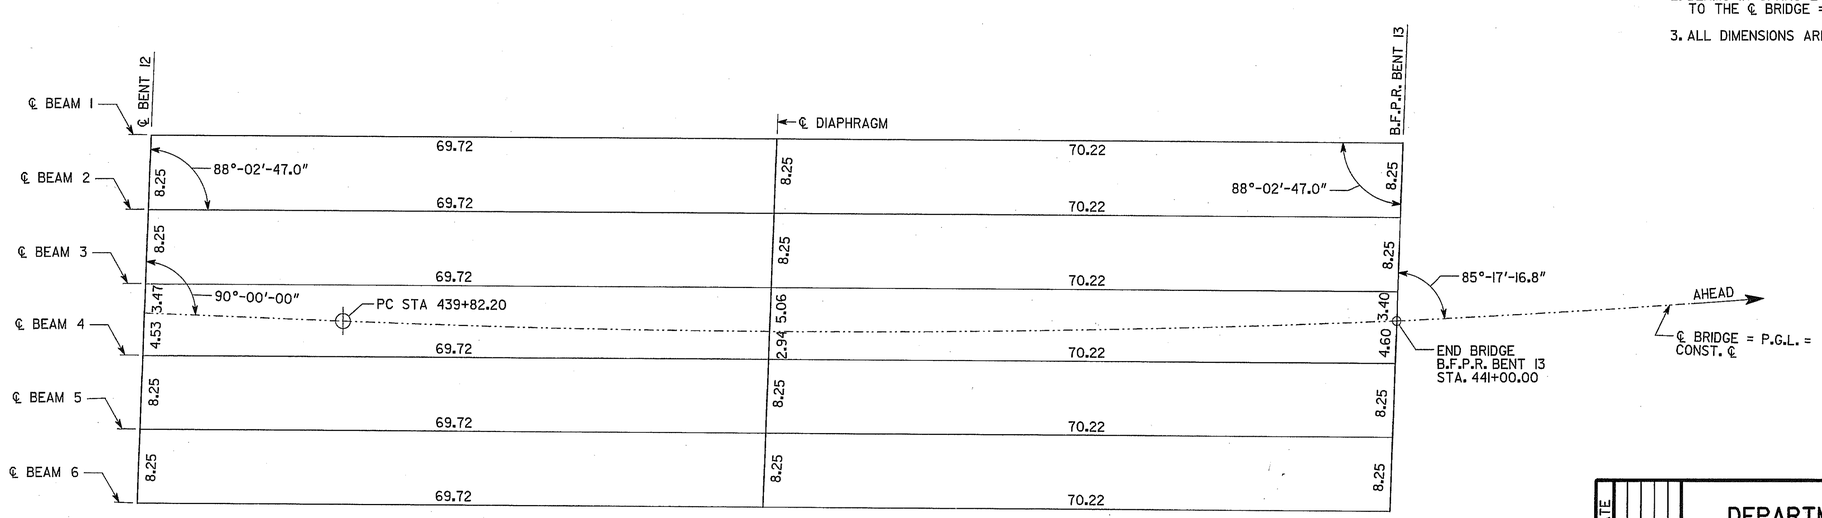

SPAN 12

BRIDGE NO. 1

GEORGIA
DEPARTMENT OF TRANSPORTATION
PRECONSTRUCTION DIVISION-OFFICE OF BRIDGE DESIGN

FRAMING PLAN

S.R. 43 (U.S. 378) OVER THE SAVANNAH RIVER

LINCOLN COUNTY BR000-0001-00(370)

NO SCALE FEBRUARY 2009

REVISIONS	DATE	BY

DESIGNED J.H.-D. CHECKED P.S.R. REVIEWED W.E.I./W.M.D.
DRAWN E.M.M. DESIGN GROUP P.S.R. APPROVED P.V.L.

BRIDGE SHEET 10 OF 24

FP.DGN