STATE	PROJECT NUMBER	SHEET NO.	TOTAL SHEETS
GA	STP00-0001-00(420)	29	322

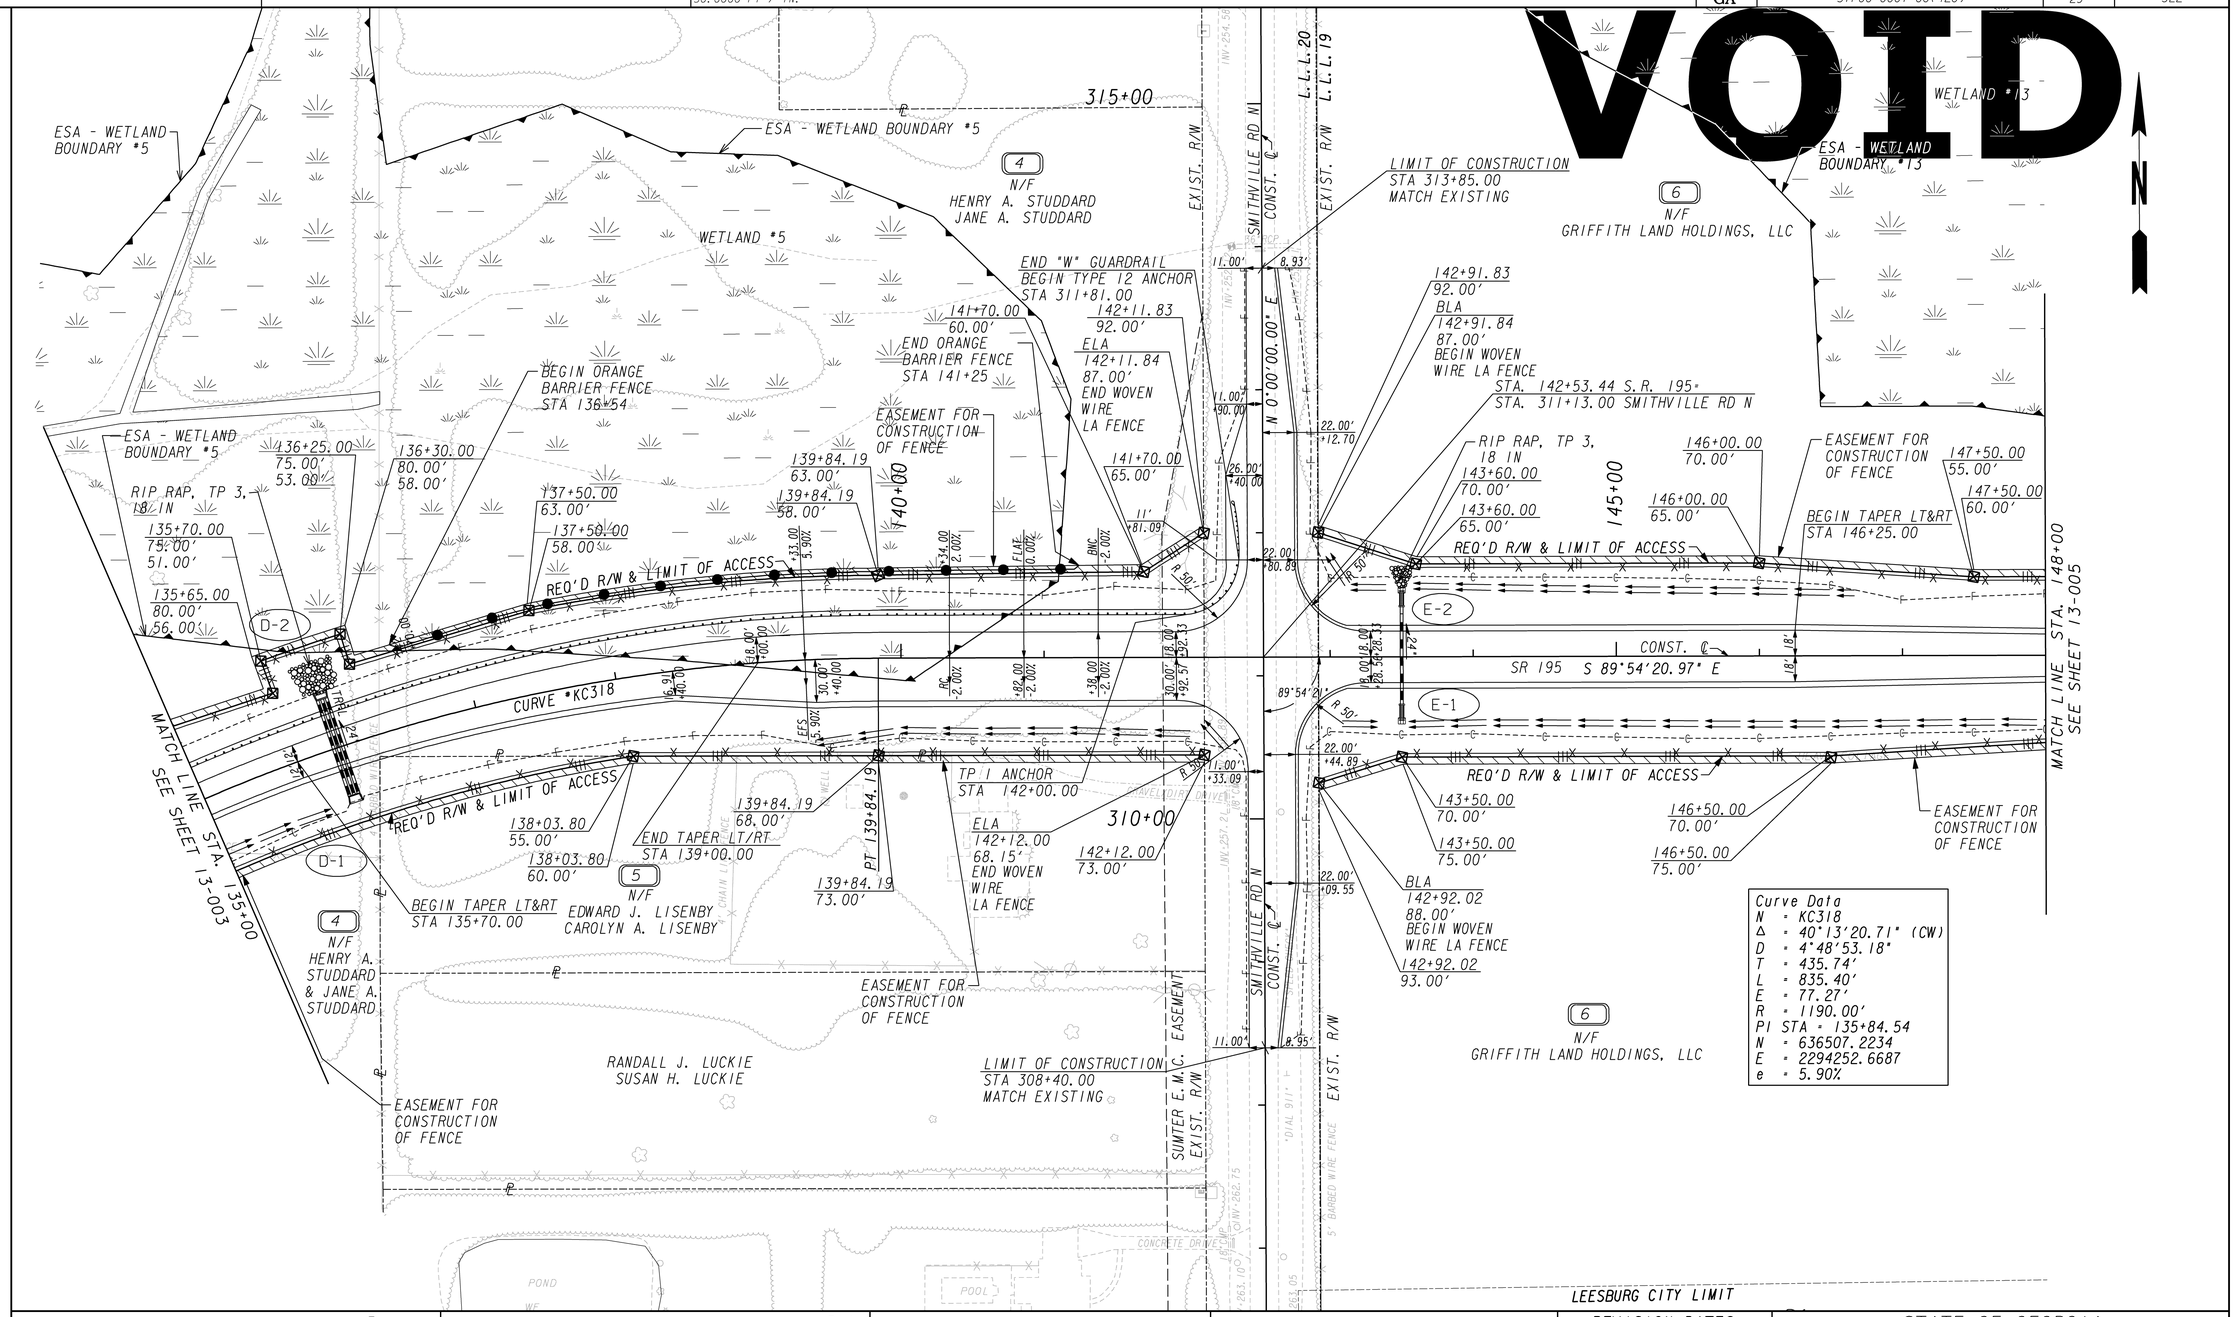

Curve Data
N = KC318
Δ = 40°13'20.71" (CW)
D = 4°48'53.18"
T = 435.74'
L = 835.40'
E = 77.27'
R = 1190.00'
PI STA = 135+84.54
N = 636507.2234
E = 2294252.6687
e = 5.90%

PROPERTY AND EXISTING R/W LINE	
REQUIRED R/W LINE	
CONSTRUCTION LIMITS	
EASEMENT FOR CONSTR & MAINTENANCE OF SLOPES	
EASEMENT FOR CONSTR OF SLOPES	
EASEMENT FOR CONSTR OF DRIVES	

BEGIN LIMIT OF ACCESS	BLA
END LIMIT OF ACCESS	ELA
LIMIT OF ACCESS	
REQ'D R/W & LIMIT OF ACCESS	
ORANGE BARRIER FENCE	
ESA BOUNDARY	

ESA - SEE GENERAL NOTES 'ENVIRONMENTAL RESOURCES IMPACT TABLE' FOR CONSTRUCTION RESTRICTIONS.

Stantec

SCALE IN FEET
0 50 100 200

REVISION DATES

STATE OF GEORGIA
DEPARTMENT OF TRANSPORTATION
OFFICE: PROGRAM DELIVERY

MAINLINE PLAN

LEESBURG NORTH BYPASS
STP00-0001-00(420) 9/23/2013

DRAWING No. 13-004

GPLN