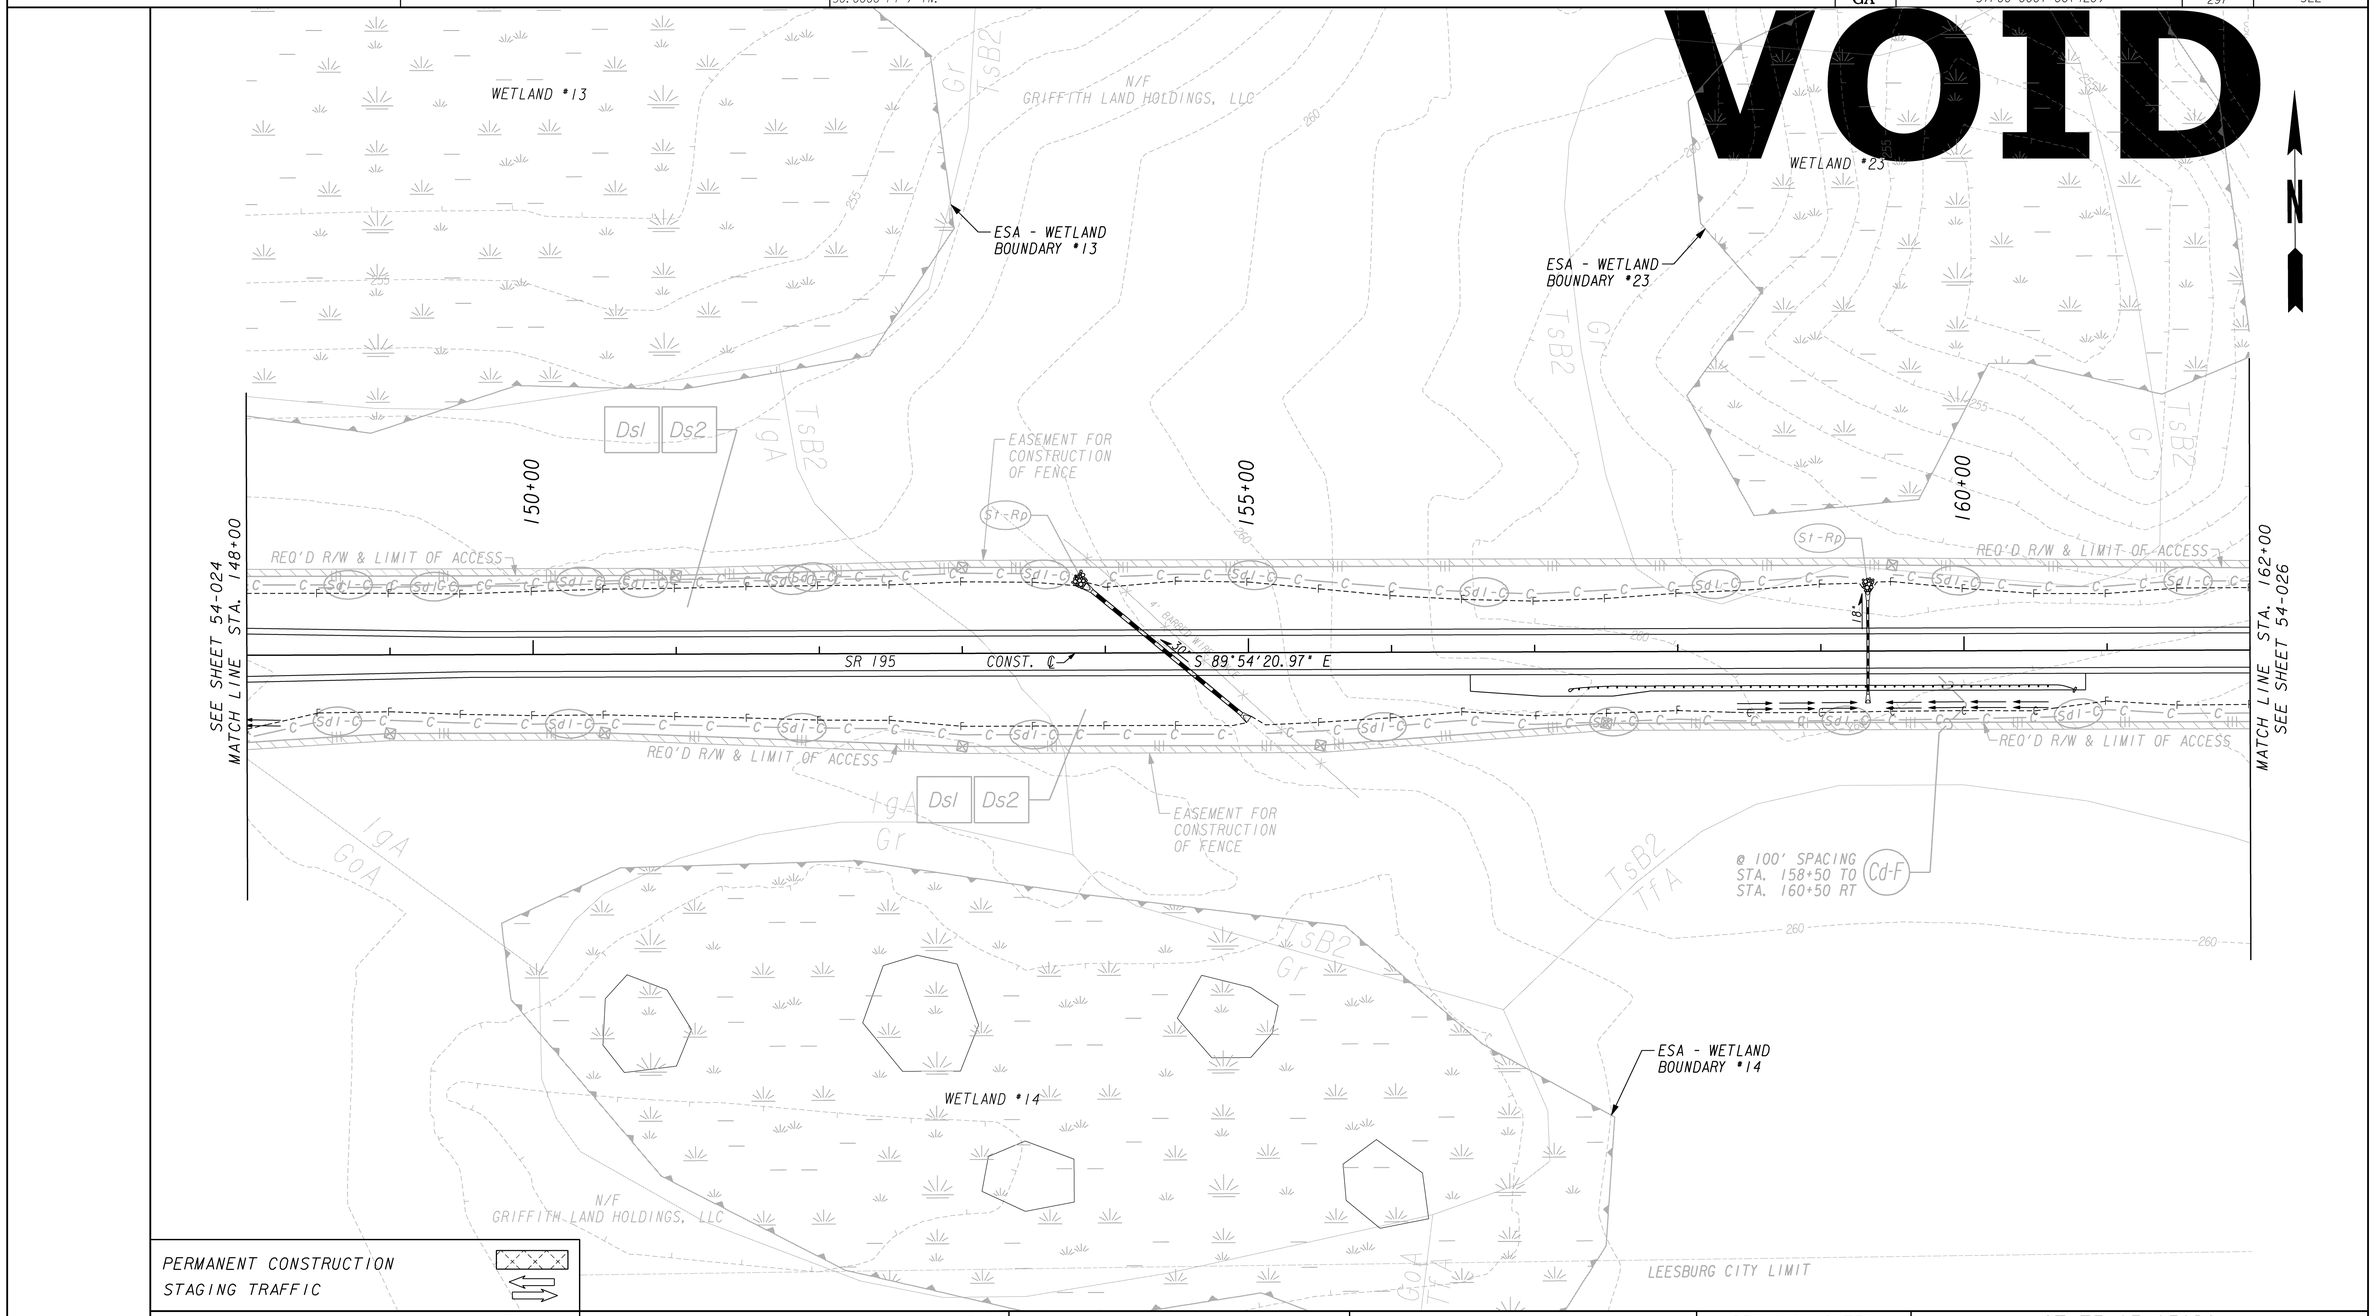

PERMANENT CONSTRUCTION	
STAGING TRAFFIC	
PROPERTY AND EXISTING R/W LINE	P
REQUIRED R/W LINE	
CONSTRUCTION LIMITS	C F
EASEMENT FOR CONSTR & MAINTENANCE OF SLOPES	
EASEMENT FOR CONSTR OF SLOPES	
EASEMENT FOR CONSTR OF DRIVES	

BEGIN LIMIT OF ACCESS	BLA
END LIMIT OF ACCESS	ELA
LIMIT OF ACCESS	
REQ'D R/W & LIMIT OF ACCESS	
ORANGE BARRIER FENCE	
ESA BOUNDARY	

ESA - SEE GENERAL NOTES 'ENVIRONMENTAL RESOURCES IMPACT TABLE' FOR CONSTRUCTION RESTRICTIONS.

Stantec

SCALE IN FEET
0 50 100 200

REVISION DATES
11/05/13

STATE OF GEORGIA
DEPARTMENT OF TRANSPORTATION
OFFICE: PROGRAM DELIVERY

BMP LOCATION DETAILS
PHASE 2 - STAGE 2
LEESBURG NORTH BYPASS
STP00-0001-00(420) 9/23/2013

DRAWING No. 54-025

GPLN