VOID

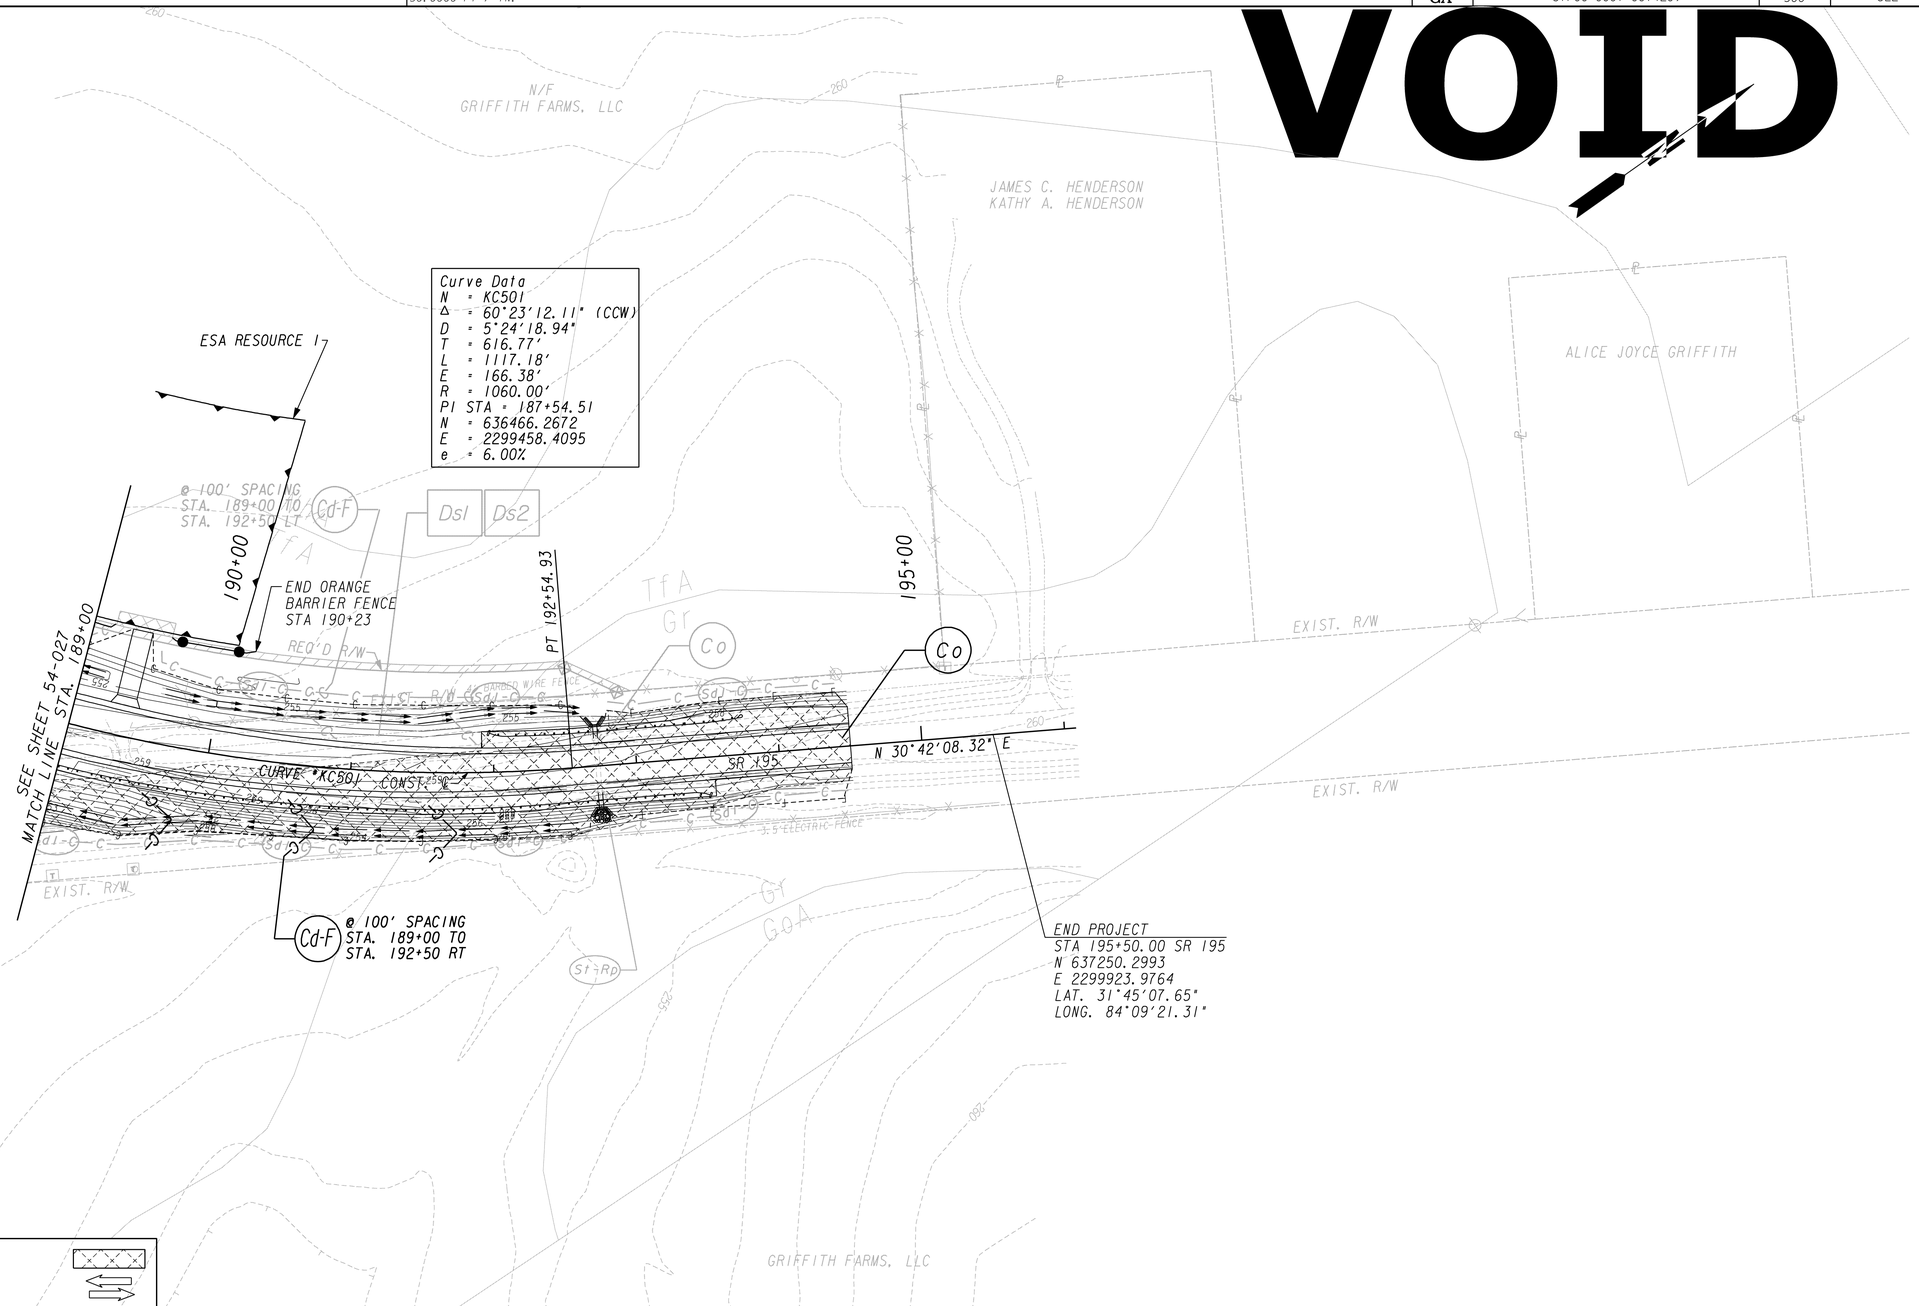

PERMANENT CONSTRUCTION	
STAGING TRAFFIC	

PROPERTY AND EXISTING R/W LINE	BEGIN LIMIT OF ACCESS	BLA
REQUIRED R/W LINE	END LIMIT OF ACCESS	ELA
CONSTRUCTION LIMITS	LIMIT OF ACCESS	
EASEMENT FOR CONSTR & MAINTENANCE OF SLOPES	REQ'D R/W & LIMIT OF ACCESS	
EASEMENT FOR CONSTR OF SLOPES	ORANGE BARRIER FENCE	
EASEMENT FOR CONSTR OF DRIVES	ESA BOUNDARY	

ESA - SEE GENERAL NOTES 'ENVIRONMENTAL RESOURCES IMPACT TABLE' FOR CONSTRUCTION RESTRICTIONS.

Stantec

SCALE IN FEET
0 50 100 200

REVISION DATES		
11/05/13		

STATE OF GEORGIA
DEPARTMENT OF TRANSPORTATION
OFFICE: PROGRAM DELIVERY

BMP LOCATION DETAILS
PHASE 2 - STAGE 2
LEESBURG NORTH BYPASS
STP00-0001-00(420) 9/23/2013

DRAWING No. 54-028

GPLN