STATE	PROJECT NUMBER	SHEET NO.	TOTAL SHEETS
GA.	STP-0001-00(575)	65	352

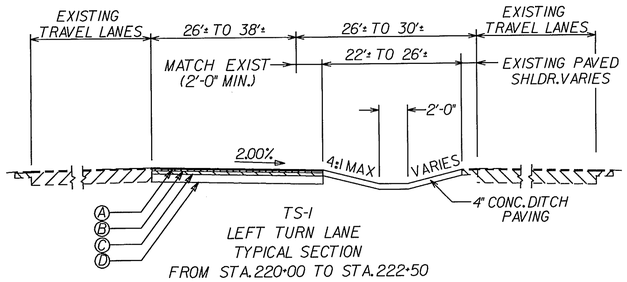

TS-1
LEFT TURN LANE
TYPICAL SECTION
FROM STA.220+00 TO STA.222+50

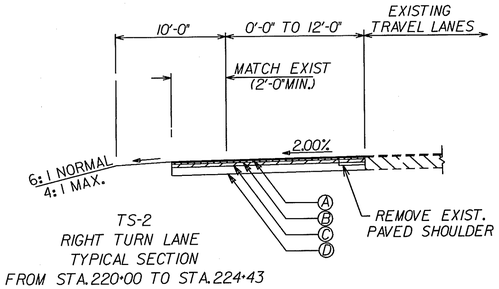

TS-2
RIGHT TURN LANE
TYPICAL SECTION
FROM STA.220+00 TO STA.224+43

220+00

225+00

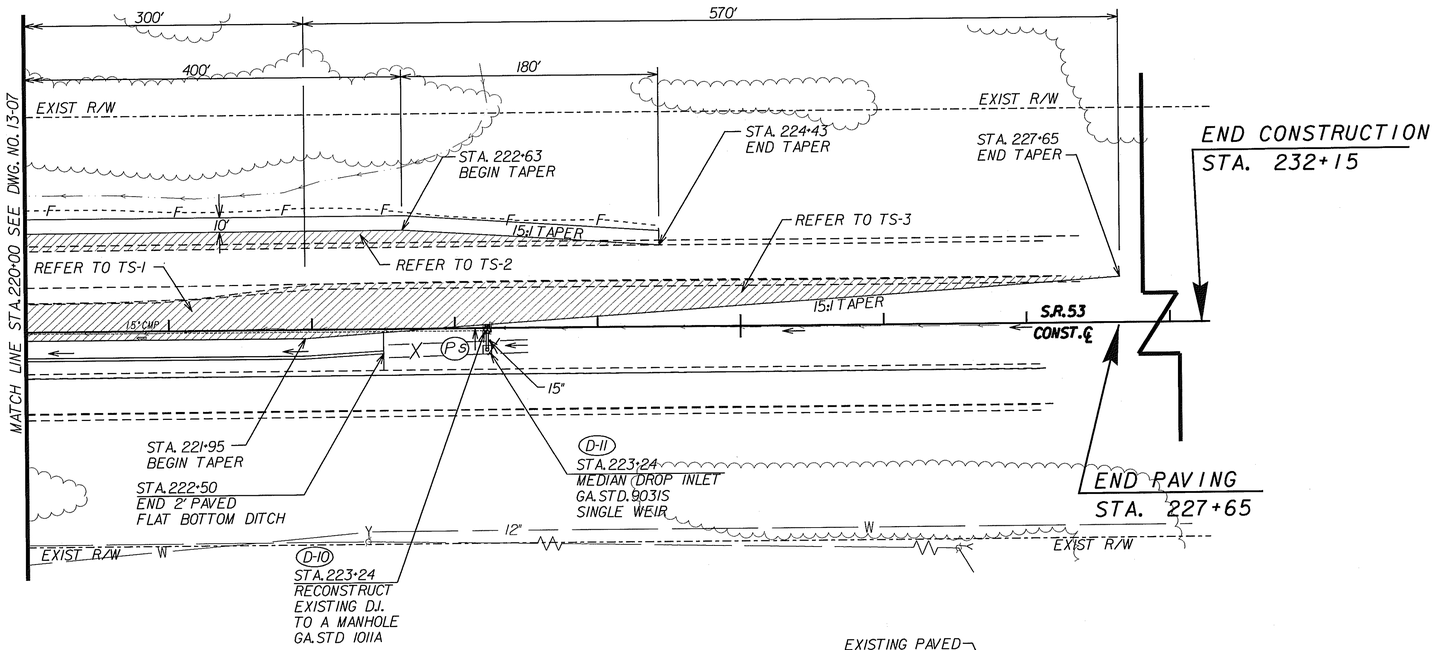

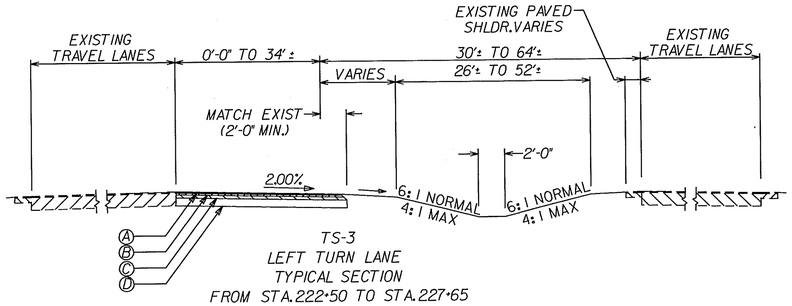

TS-3
LEFT TURN LANE
TYPICAL SECTION
FROM STA.222+50 TO STA.227+65

REQUIRED PAVEMENT

- (A) ASPHALTIC CONCRETE 12.5 mm SUPERPAVE INCLUDING POLYMER MODIFIED AC. 165 LBS/S.Y.
- (B) ASPHALTIC CONCRETE 19 mm SUPERPAVE. 220 LBS/S.Y.
- (C) ASPHALTIC CONCRETE 25 mm SUPERPAVE. 770 LBS/S.Y.
- (D) GRADED AGGREGATE BASE. 12"
- LIMITS OF FULL-DEPTH PAVEMENT
- EXISTING PAVEMENT TO BE REMOVED

S. R. 53
INTERSECTION IMPROVEMENT @
CR 172/WILLOW RD.

VOLKERT & ASSOCIATES, INC.
CONSULTING ENGINEERS
175 TOWNPARK DRIVE
SUITE 140
KENNESAW, GEORGIA 30144
(770) 919-9520

STATE OF GEORGIA
DEPARTMENT OF TRANSPORTATION
OFFICE OF CONSULTANT DESIGN

SCALE IN FEET
0 50 100 200

DATE	REVISIONS	DATE	REVISIONS
3/06/09	SEE REV SUMMARY SHEET		
9/01/09	PSRM ADDED		

Wed Sep 02 15:21:12 2009
Wed Sep 02 15:21:12 2009

GEORGIA
DEPARTMENT OF TRANSPORTATION
CONSTRUCTION PLAN
PROJECT STP-0001-00(575)
COUNTY FLOYD
DATE

DRAWING NO. 13-08