DATE$$$ 7:08:16 AM	PRF	f:\project\2007\2007170-00\design\dgn\001769sx_detour1_stage1.dgn	STATE	PROJECT NUMBER	SHEET NO.	TOTAL SHEETS
USER:kmcduff	_PENTBL_		GA	STP00-0001-00(769)	69	434

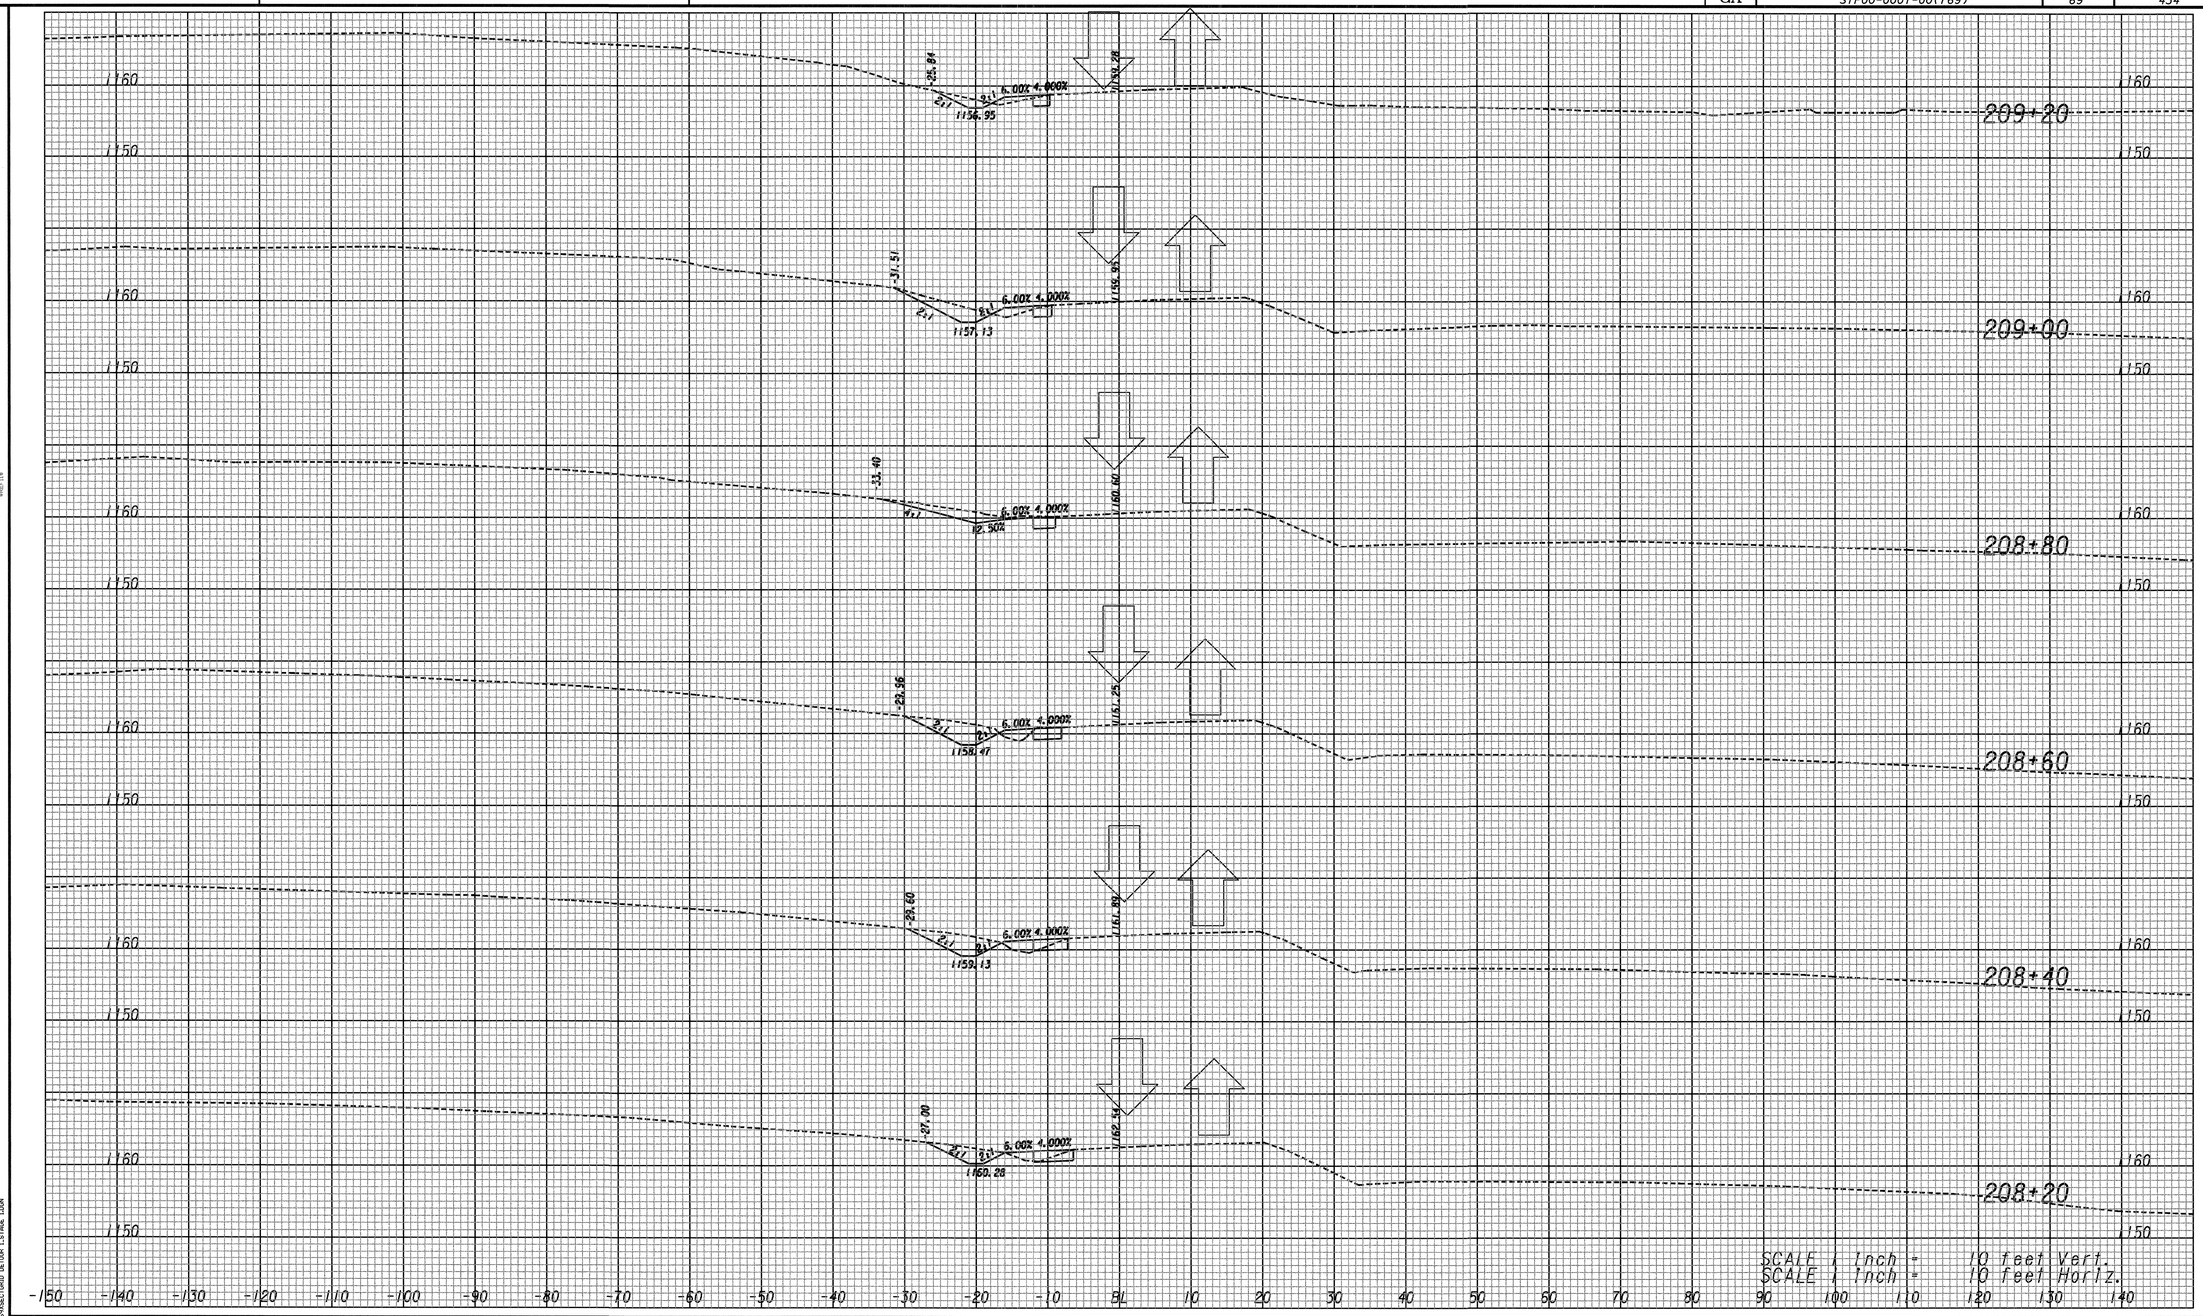

Heath & Lineback Engineers
INCORPORATED
2390 CANTON ROAD, BUILDING 200
MARIETTA, GEORGIA 30066-5393

MULKEY
ENGINEERS & CONSULTANTS
1255 CANTON STREET, SUITE G
ROSWELL, GEORGIA 30075
(678) 461-3511

REVISION DATES		

STATE OF GEORGIA
DEPARTMENT OF TRANSPORTATION
OFFICE:

EARTHWORK CROSS SECTIONS

DETOUR 1, STAGE 1

DRAWING No. 19 -18