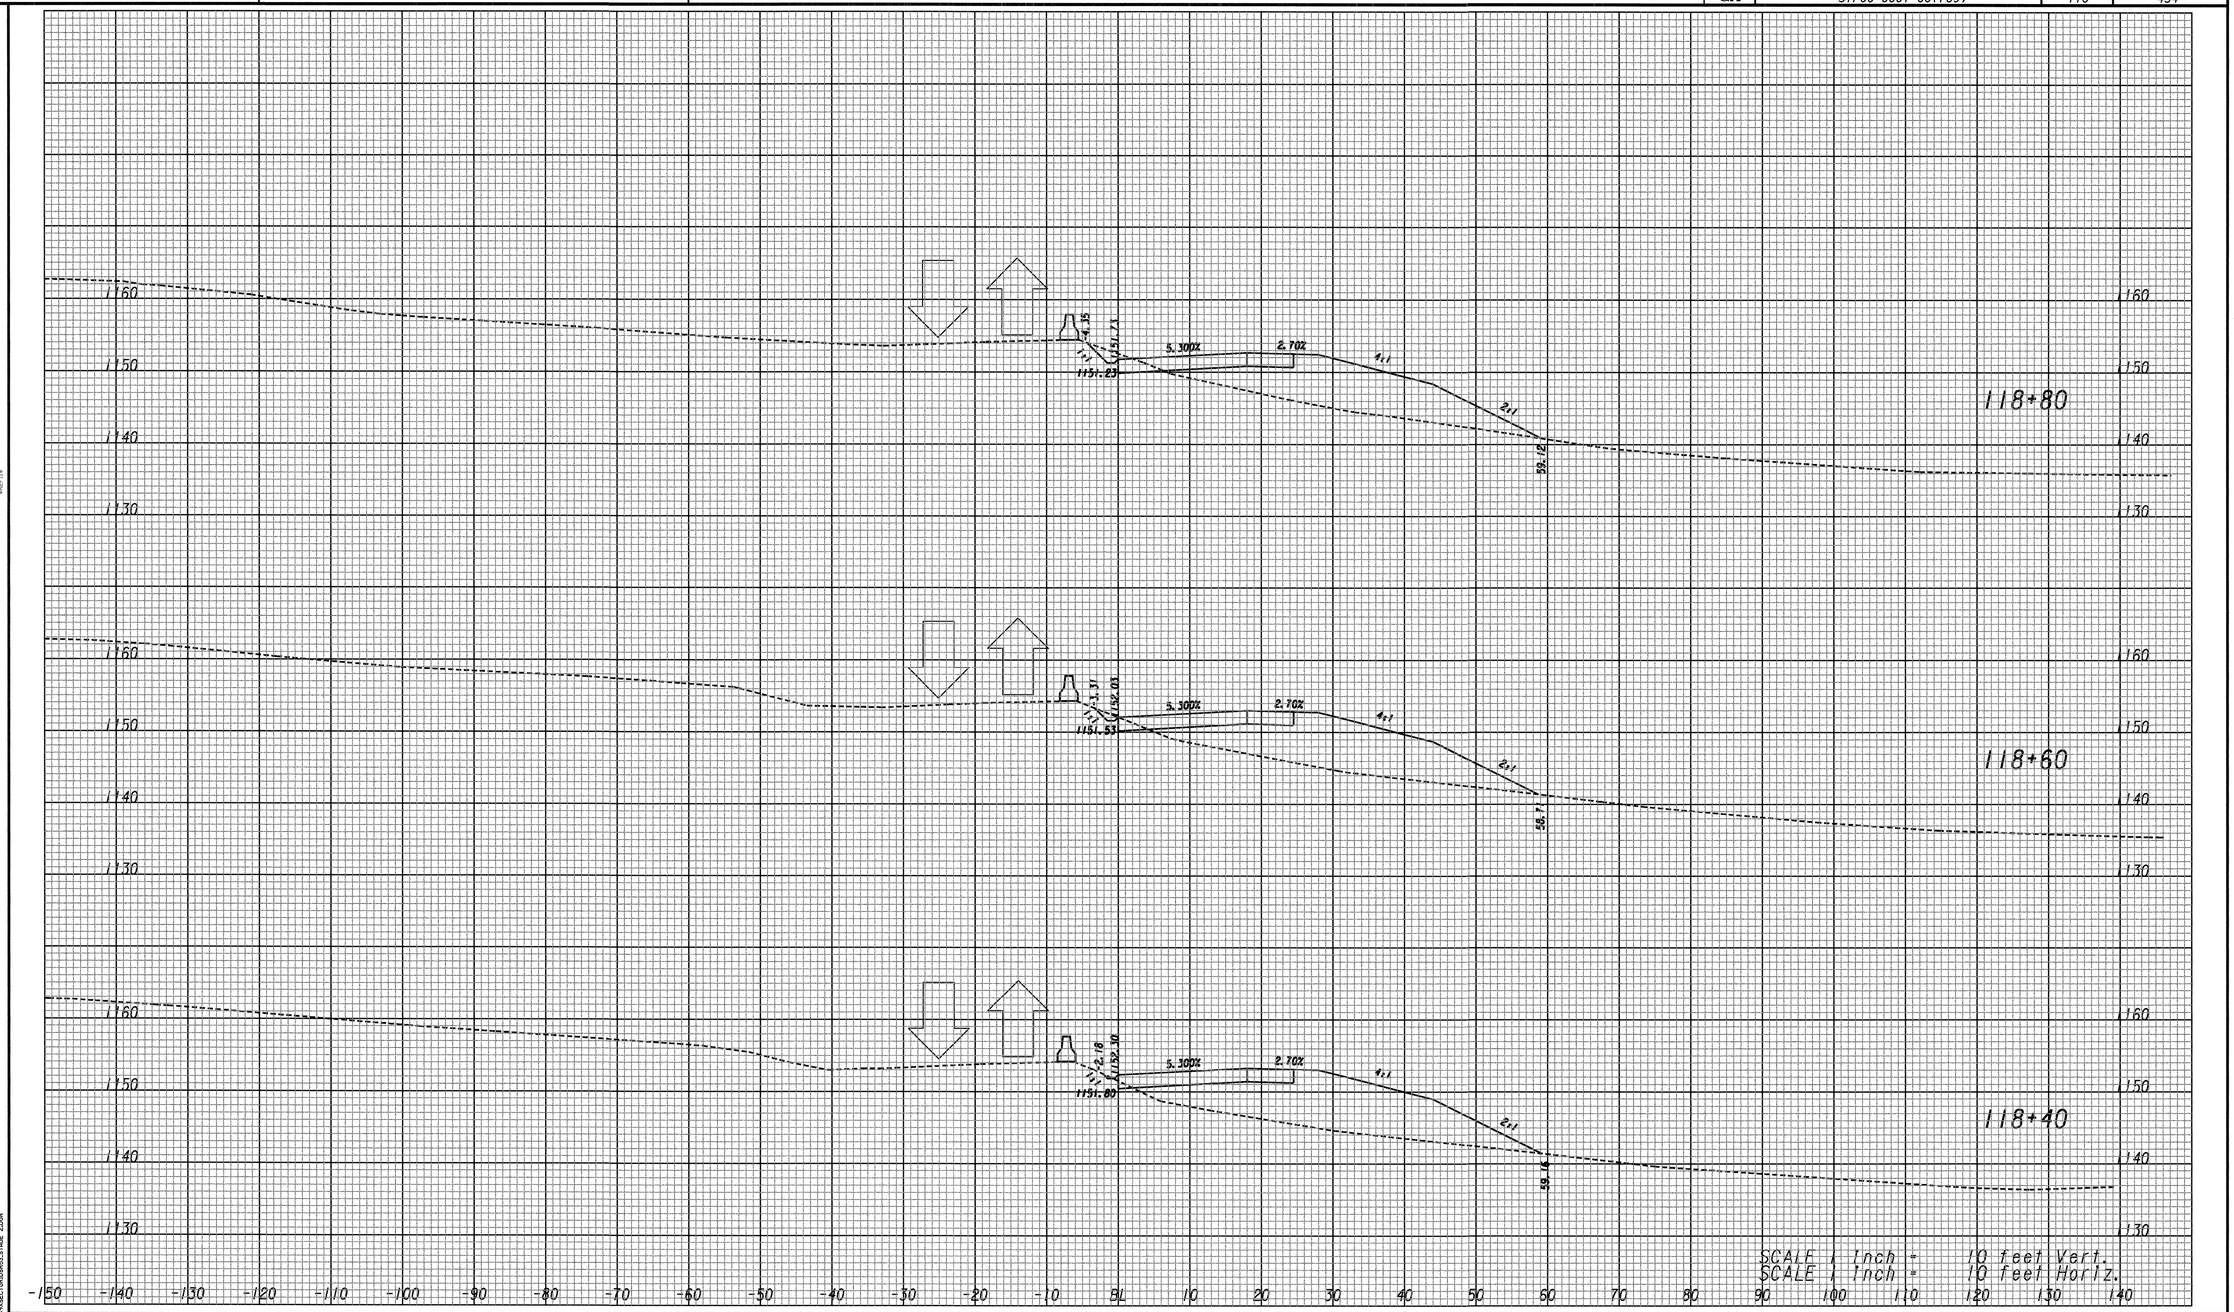

Heath & Lineback Engineers
INCORPORATED
2390 CANTON ROAD, BUILDING 200
MARIETTA, GEORGIA 30066-5393

MULKEY
ENGINEERS & CONSULTANTS
1255 CANTON STREET, SUITE G
ROSWELL, GEORGIA 30075
(678) 461-3511

REVISION DATES

STATE OF GEORGIA
DEPARTMENT OF TRANSPORTATION
OFFICE:
EARTHWORK CROSS SECTIONS
S.R. 53, STAGE II

DRAWING No. 19 -57

F:\PROJECT\2007\2007170-00\DESIGN\DGN\001769SECTIONS0953_STAGE 2.DGN
GPLN