IF UST'S ARE ENCOUNTERED WITHIN THE PROJECT LIMITS BY THE DEPARTMENT'S PERSONNEL DURING PROJECT IMPLEMENTATION, THEY SHALL BE HANDLED IN ACCORDANCE WITH GDOT STANDARD SPECIFICATIONS FOR CONSTRUCTION, SECTION 217 - REMOVAL OF UNDERGROUND STORAGE TANKS

ANY CONTAMINATED SOIL EXCAVATED DURING CONSTRUCTION ACTIVITIES WITHIN THE PROJECT LIMITS SHALL BE HANDLED IN ACCORDANCE WITH GDOT STANDARD SPECIFICATIONS FOR CONSTRUCTION, SECTION 215 - REMOVAL OF SOLID WASTE AND SHALL BE DISPOSED OF OFF-SITE ACCORDING TO PREVAILING RULES AND REGULATIONS OF EPD, LAND PROTECTION BRANCH, SOLID WASTE MANAGEMENT PROGRAM.

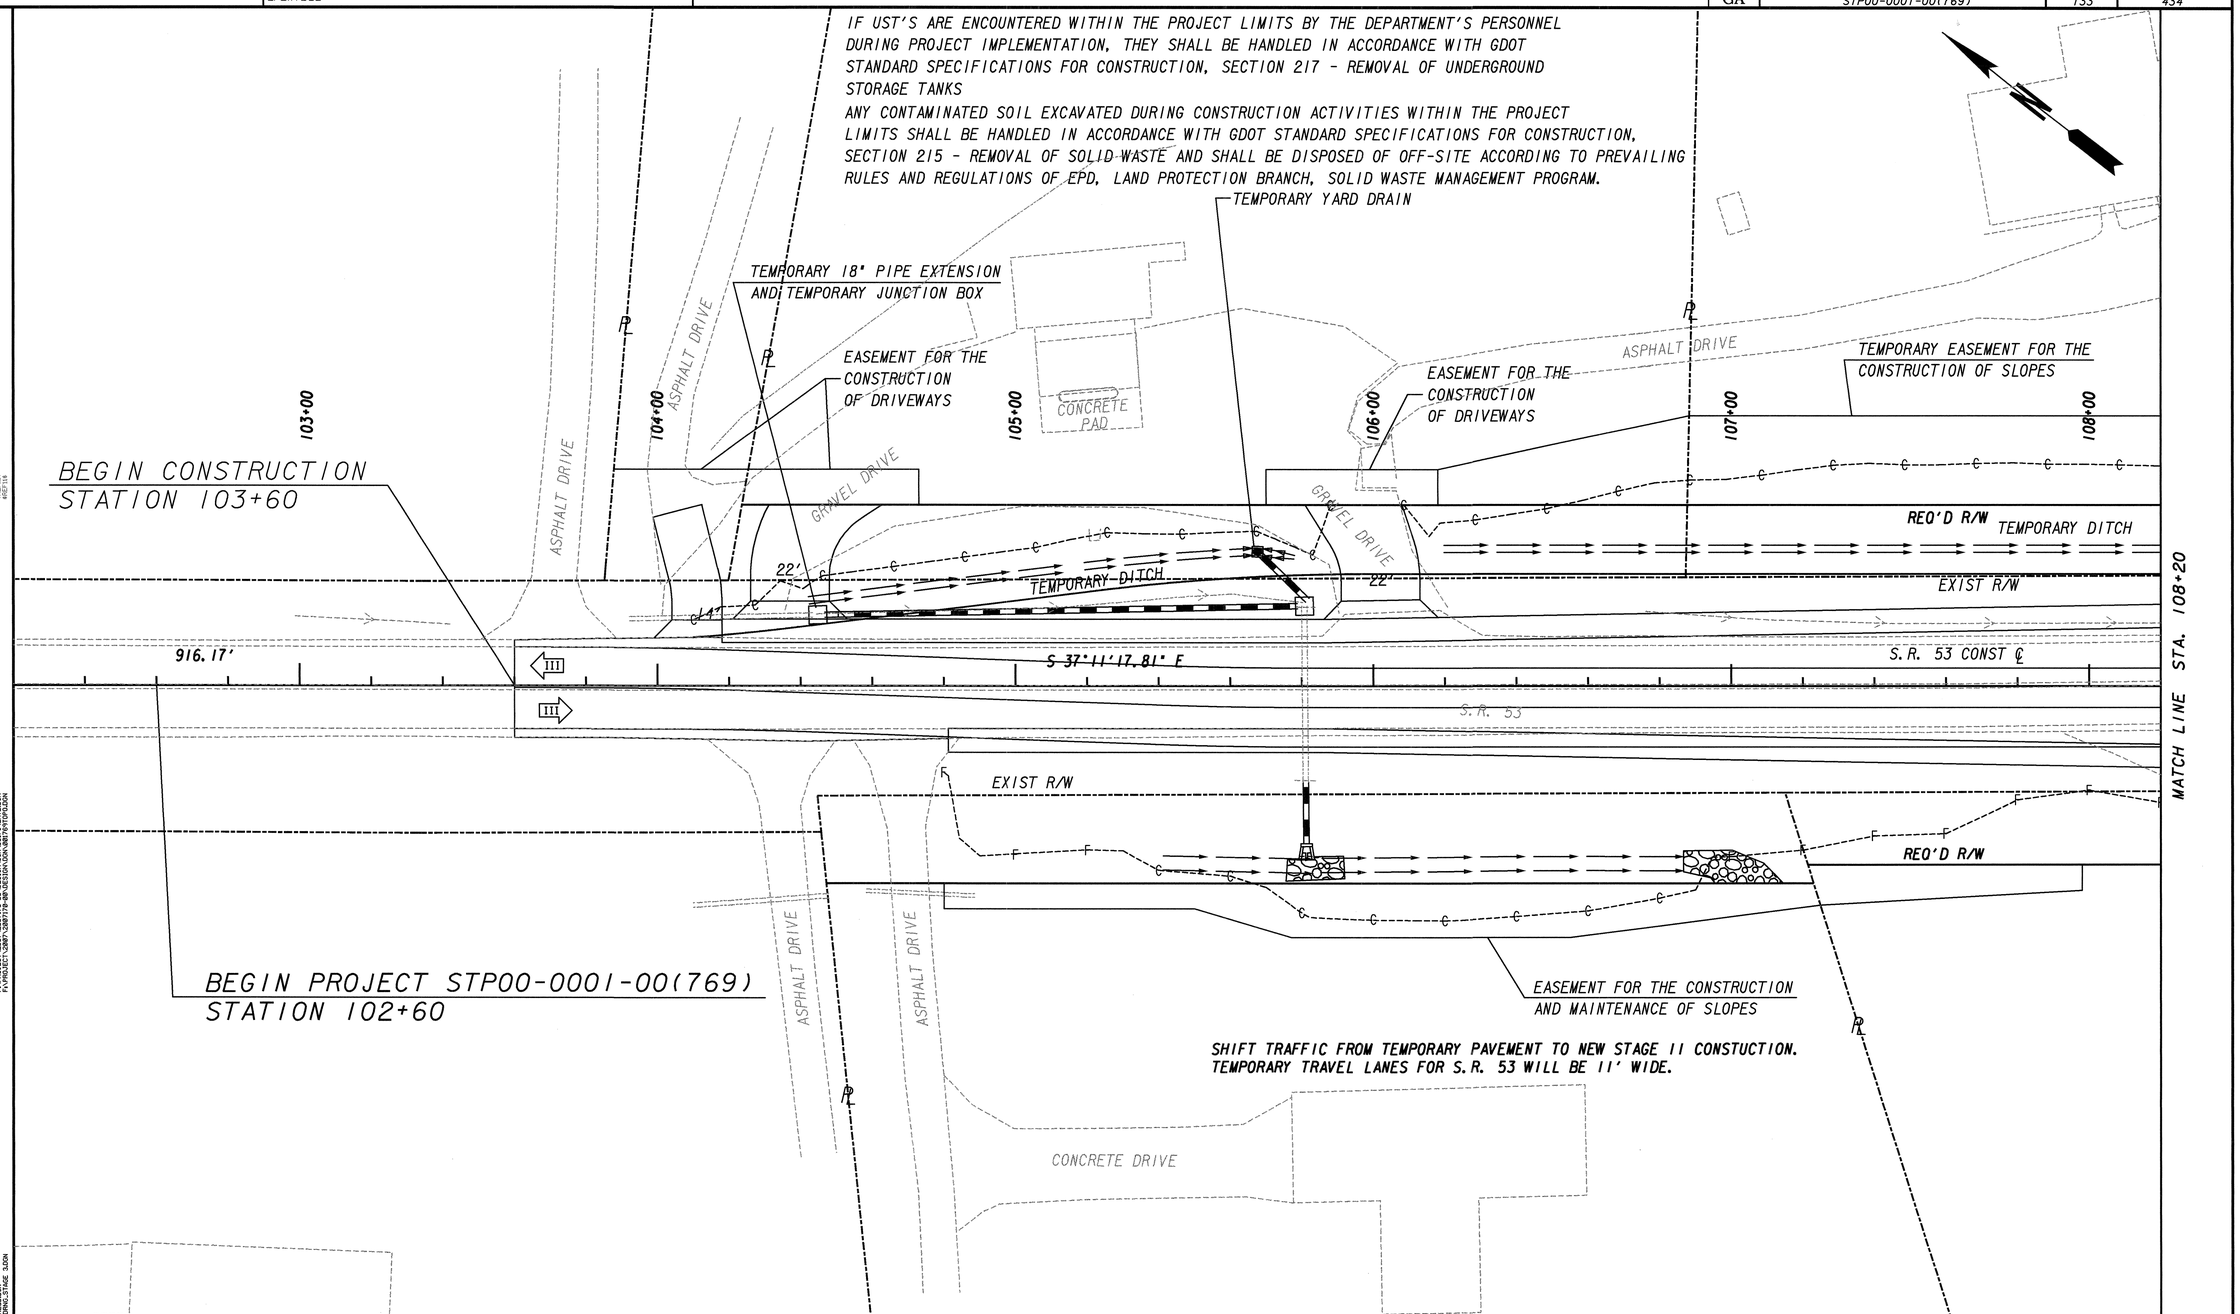

SHIFT TRAFFIC FROM TEMPORARY PAVEMENT TO NEW STAGE II CONSTUCTION. TEMPORARY TRAVEL LANES FOR S.R. 53 WILL BE 11' WIDE.

STAGE III CONSTRUCTION

TRAVEL LANES, AUXILIARY LANES, AND SHOULDER (INCLUDING DITCHES)

WALLS

DRIVEWAYS AND PARKING LOTS

OPEN TRAVELWAY

Heath & Lineback Engineers
INCORPORATED
2390 CANTON ROAD, BUILDING 200
MARIETTA, GEORGIA 30066-5393

MULKEY
ENGINEERS & CONSULTANTS
1255 CANTON STREET, SUITE G
ROSWELL, GEORGIA 30075
(678) 461-3511

SCALE IN FEET
0 20 40 80

REVISION DATES

STATE OF GEORGIA
DEPARTMENT OF TRANSPORTATION
OFFICE: DISTRICT I

CONSTRUCTION STAGING PLAN

STAGE III

DRAWING No. 19-80

3/1/2007 GPLN