| DATE$$$ 7:09:29 AM | $PRF$ | f:\project\2007\2007170-00\design\dgn\001769sx_etowah river road_stage4.dgn | STATE | PROJECT NUMBER | SHEET NO. | TOTAL SHEETS |
|---|---|---|---|---|---|---|
| USER:kmcduff | _PENTBL_ | | GA | STP00-0001-00(769) | 190 | 434 |

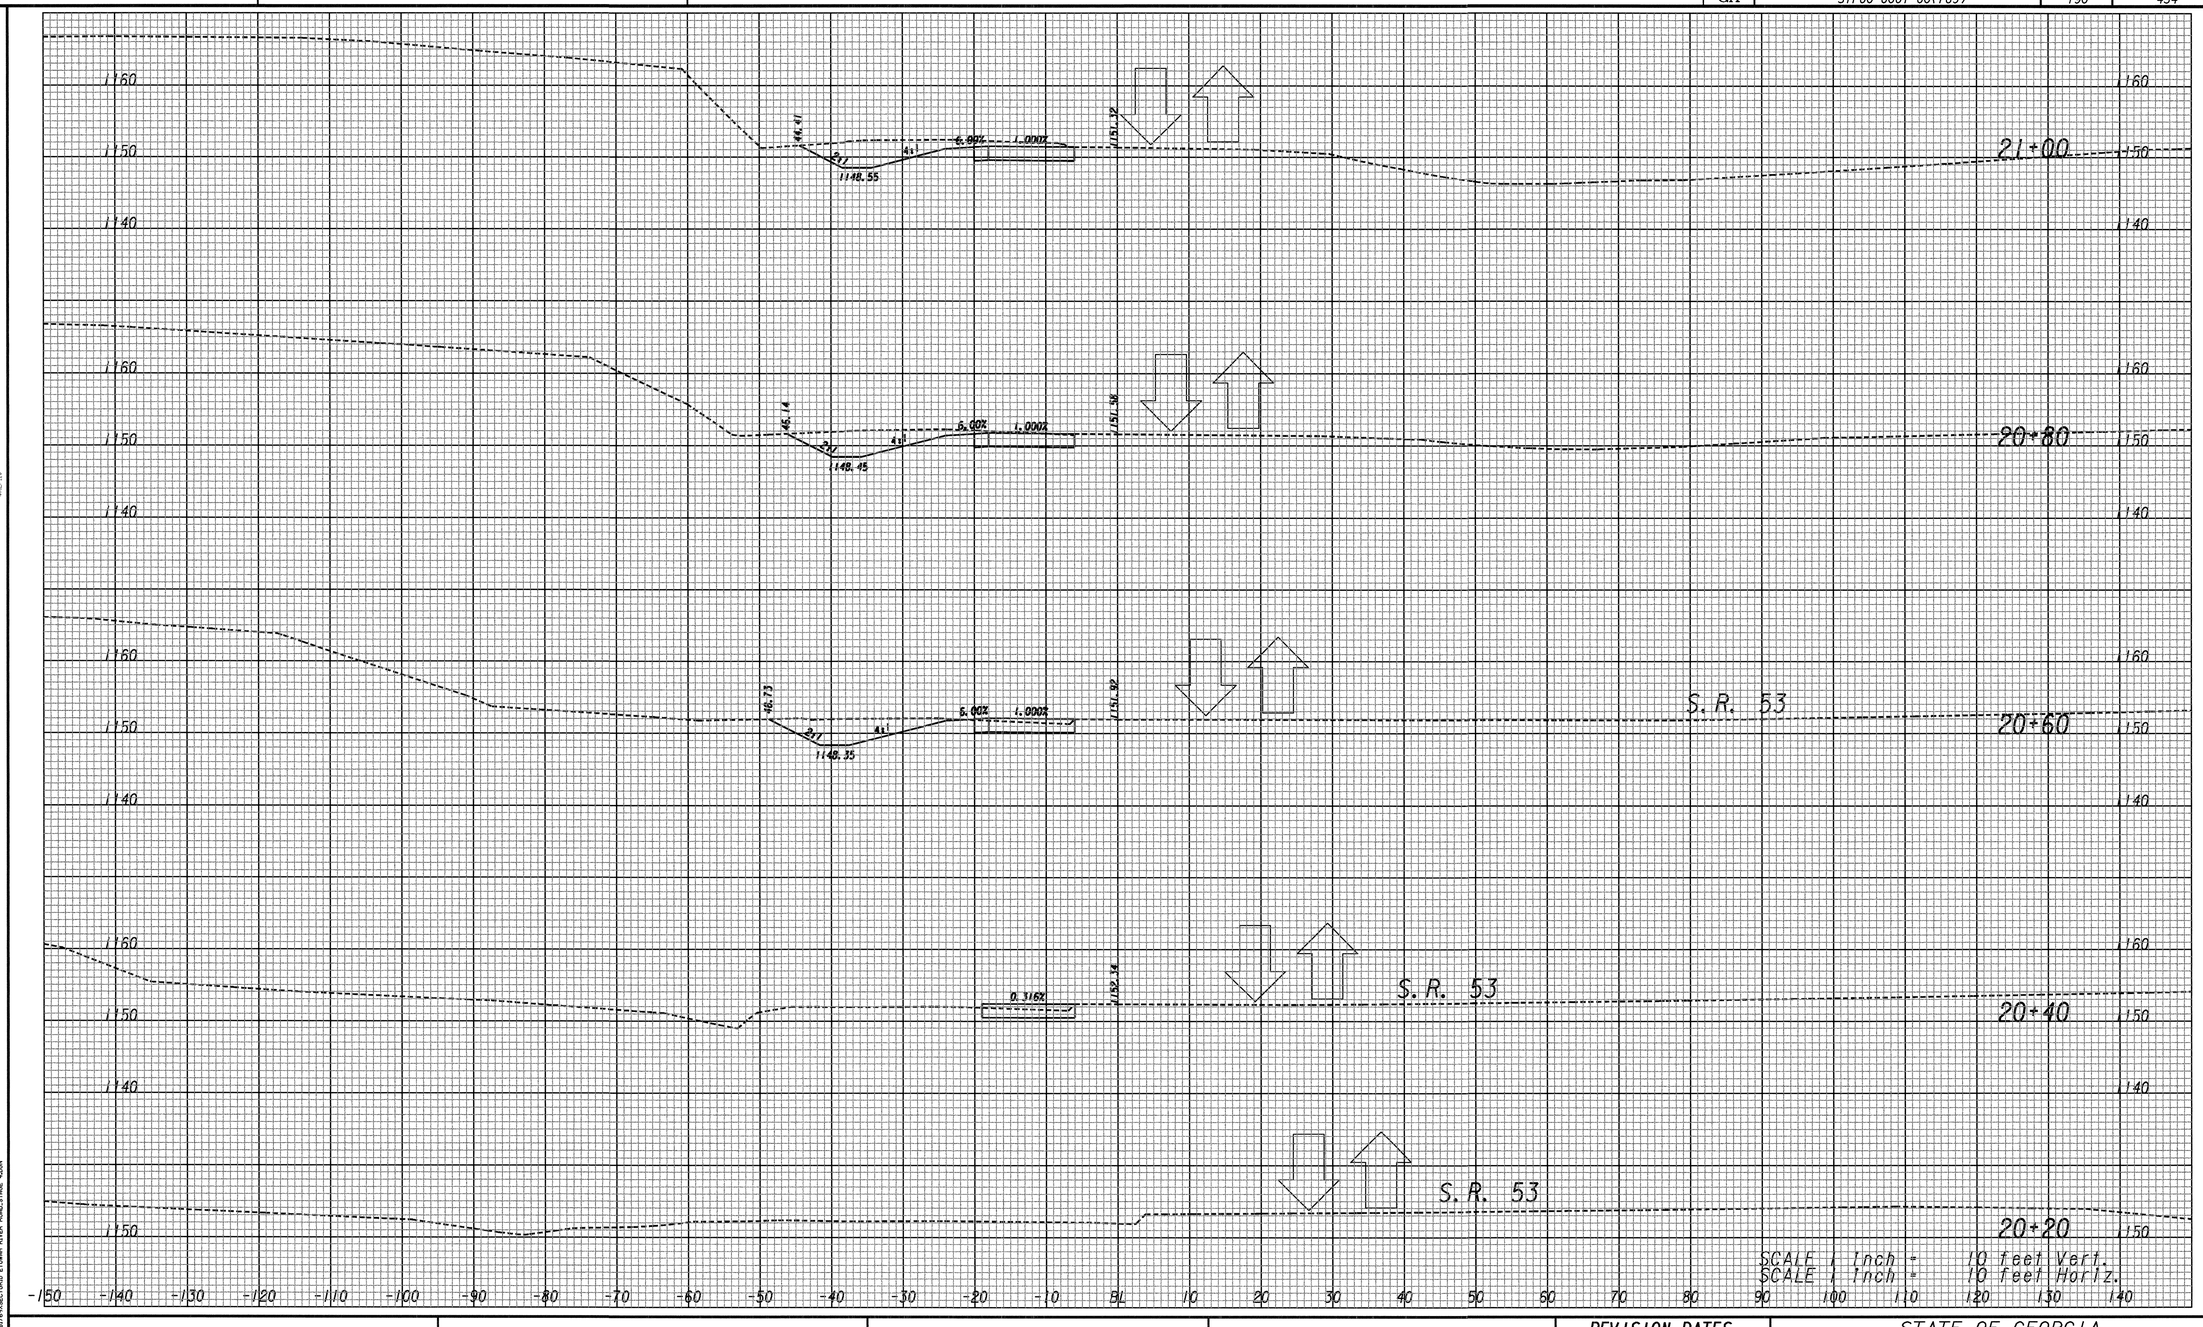


Heath & Lineback Engineers
INCORPORATED
2390 CANTON ROAD, BUILDING 200
MARIETTA, GEORGIA 30066-5393

MULKEY
ENGINEERS & CONSULTANTS
1255 CANTON STREET, SUITE G
ROSWELL, GEORGIA 30075
(678) 461-3511

| REVISION DATES | | |
|---|---|---|
| | | |

STATE OF GEORGIA
DEPARTMENT OF TRANSPORTATION

OFFICE:

**EARTHWORK CROSS SECTIONS**

ETOWAH RIVER RD, STAGE IV

DRAWING No. 19 -135

GPLN

F:\PROJECT\2007\2007170-00\DESIGN\DGN\001769SXSECTIOD ETOWAH RIVER ROAD,STAGE 4.DGN