DATE$$$ 7:38:01 AM	PRF	f:\project\2007\2007170-00\design\dgn\001769xs_river valley road.dgn	STATE	PROJECT NUMBER	SHEET NO.	TOTAL SHEETS
USER:kmcduff	_PENTBL_		GA	STP00-0001-00(769)	259	434

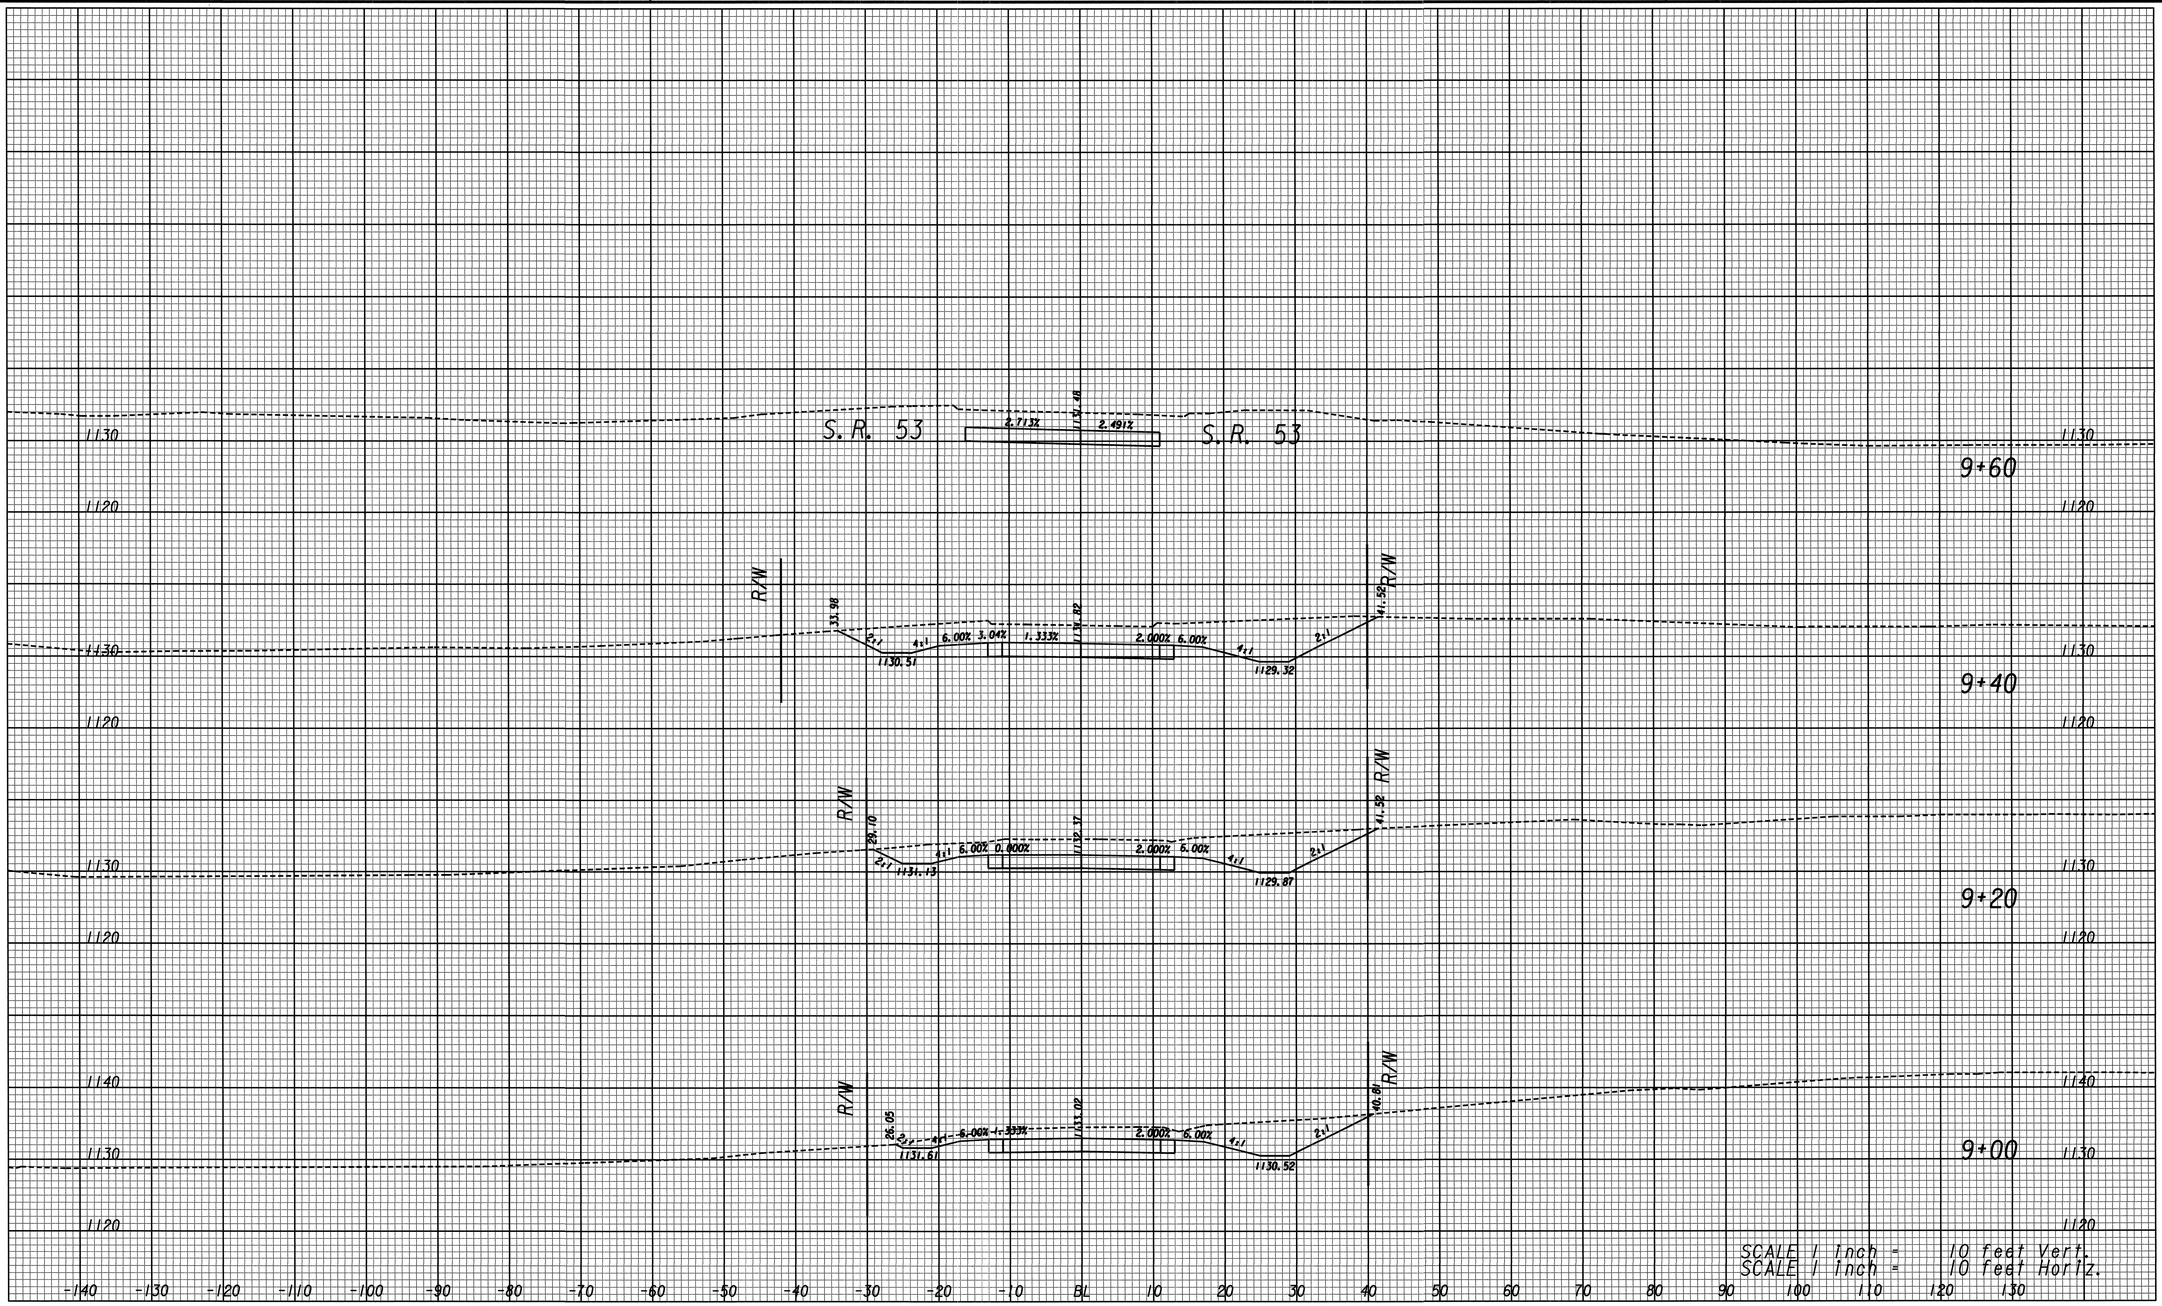

Heath & Lineback Engineers
INCORPORATED
2390 CANTON ROAD, BUILDING 200
MARIETTA, GEORGIA 30066-5393

MULKEY
ENGINEERS & CONSULTANTS
1255 CANTON STREET, SUITE G
ROSWELL, GEORGIA 30075
(678) 461-3511

REVISION DATES		

STATE OF GEORGIA
DEPARTMENT OF TRANSPORTATION
OFFICE: DISTRICT 1

EARTHWORK CROSS SECTIONS

River Valley Road

DRAWING No. 23-54

GPLN
P:\PROJECT\2007\2007170-00\DESIGN\DGN\001769XSECTIONS RIVER VALLEY ROAD.DGN