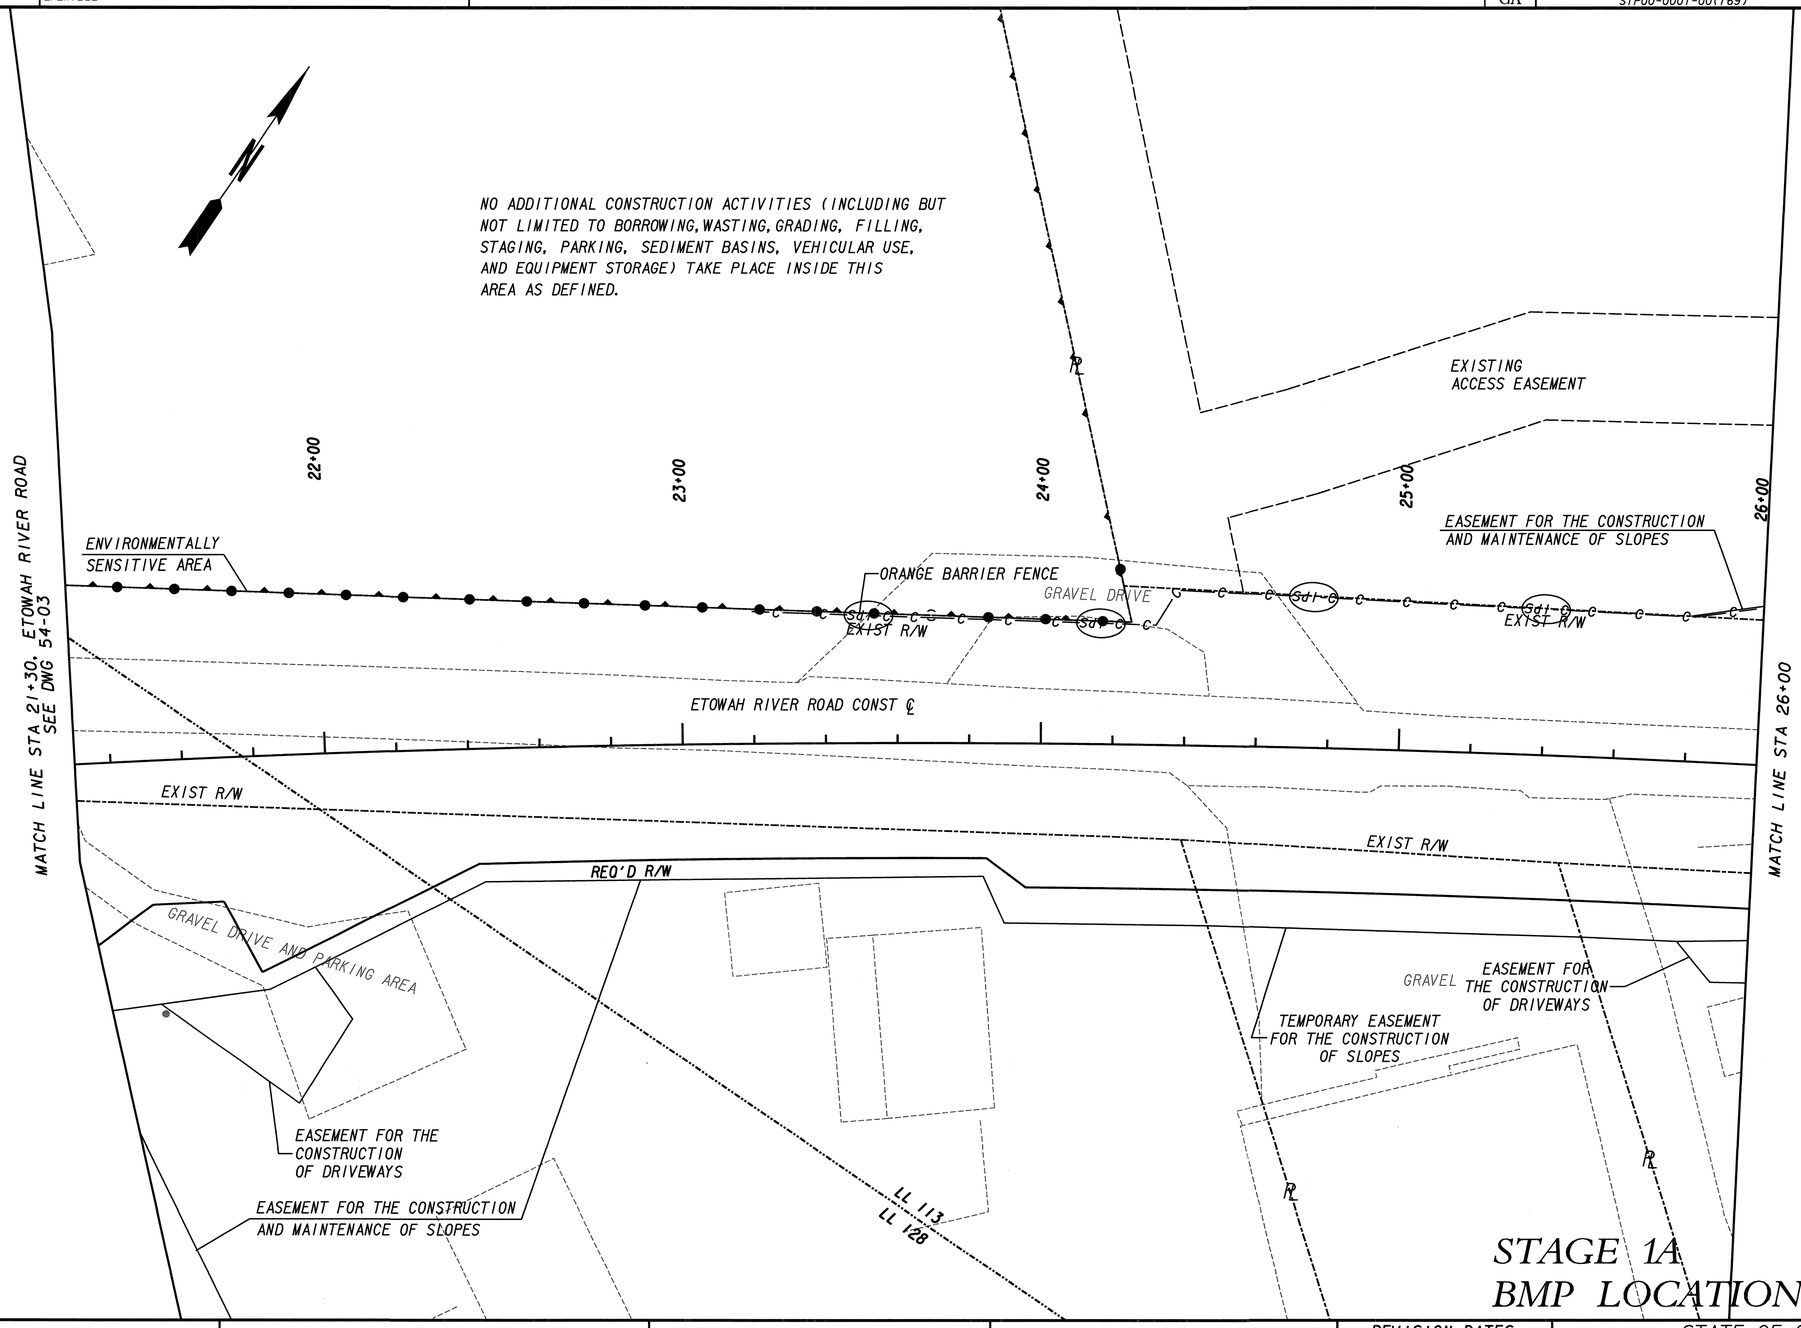

STAGE 1A
BMP LOCATION DETAILS

Heath & Lineback Engineers INCORPORATED
2390 CANTON ROAD, BUILDING 200
MARIETTA, GEORGIA 30066-5393

MULKEY ENGINEERS & CONSULTANTS
1255 CANTON STREET, SUITE G
ROSWELL, GEORGIA 30075
(678) 461-3511

SCALE IN FEET
0 20 40 80

REVISION DATES

STATE OF GEORGIA
DEPARTMENT OF TRANSPORTATION
OFFICE: DISTRICT I

BMP LOCATION DETAILS

ETOWAH RIVER ROAD
STAGE 1A

DRAWING No. 54-09

3/1/2007 GPLN