DATE$$$ 9:40:35 AM	PRF	f:\project\2007\2007170-00\design\dgn\001769er24.dgn	STATE	PROJECT NUMBER	SHEET NO.	TOTAL SHEETS
USER:kmcduff	_PENTBL_		GA	STP00-0001-00(769)	390	434

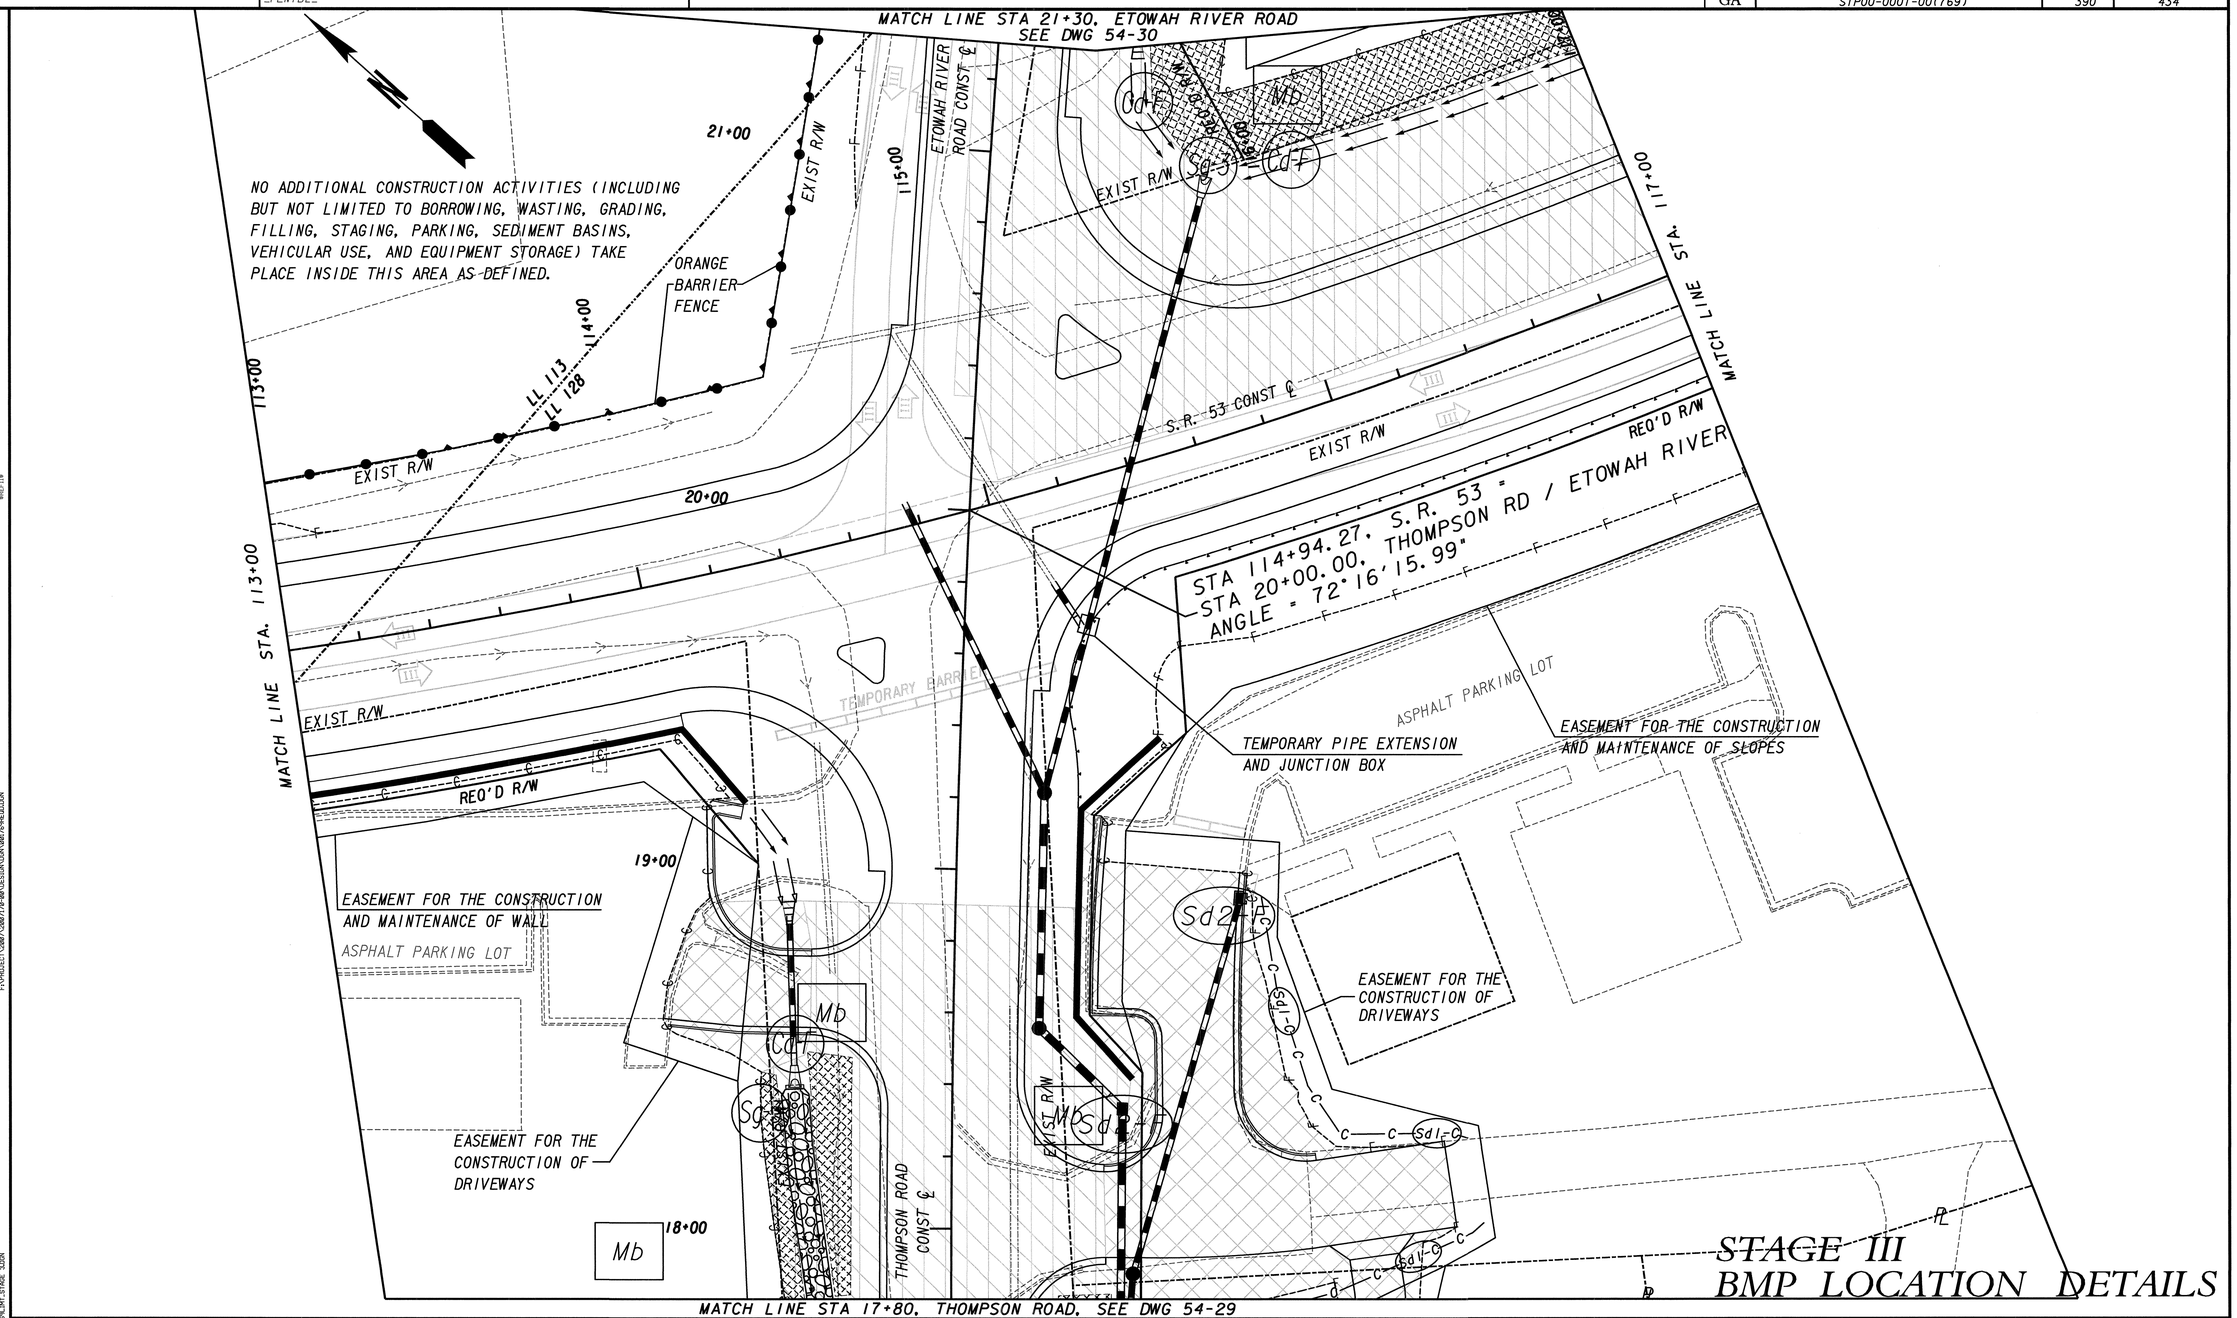

STAGE III BMP LOCATION DETAILS

STAGE III CONSTRUCTION

TRAVEL LANES, AUXILIARY LANES, AND SHOULDER (INCLUDING DITCHES)

WALLS

DRIVEWAYS AND PARKING LOTS

OPEN TRAVELWAY

Heath & Lineback Engineers INCORPORATED
2390 CANTON ROAD, BUILDING 200
MARIETTA, GEORGIA 30066-5393

MULKEY ENGINEERS & CONSULTANTS
1255 CANTON STREET, SUITE G
ROSWELL, GEORGIA 30075
(678) 461-3511

SCALE IN FEET
0 20 40 80

REVISION DATES

STATE OF GEORGIA
DEPARTMENT OF TRANSPORTATION
OFFICE: DISTRICT 1

BMP LOCATION DETAILS

STAGE III

DRAWING No. 54-24

3/1/2007 GPLN