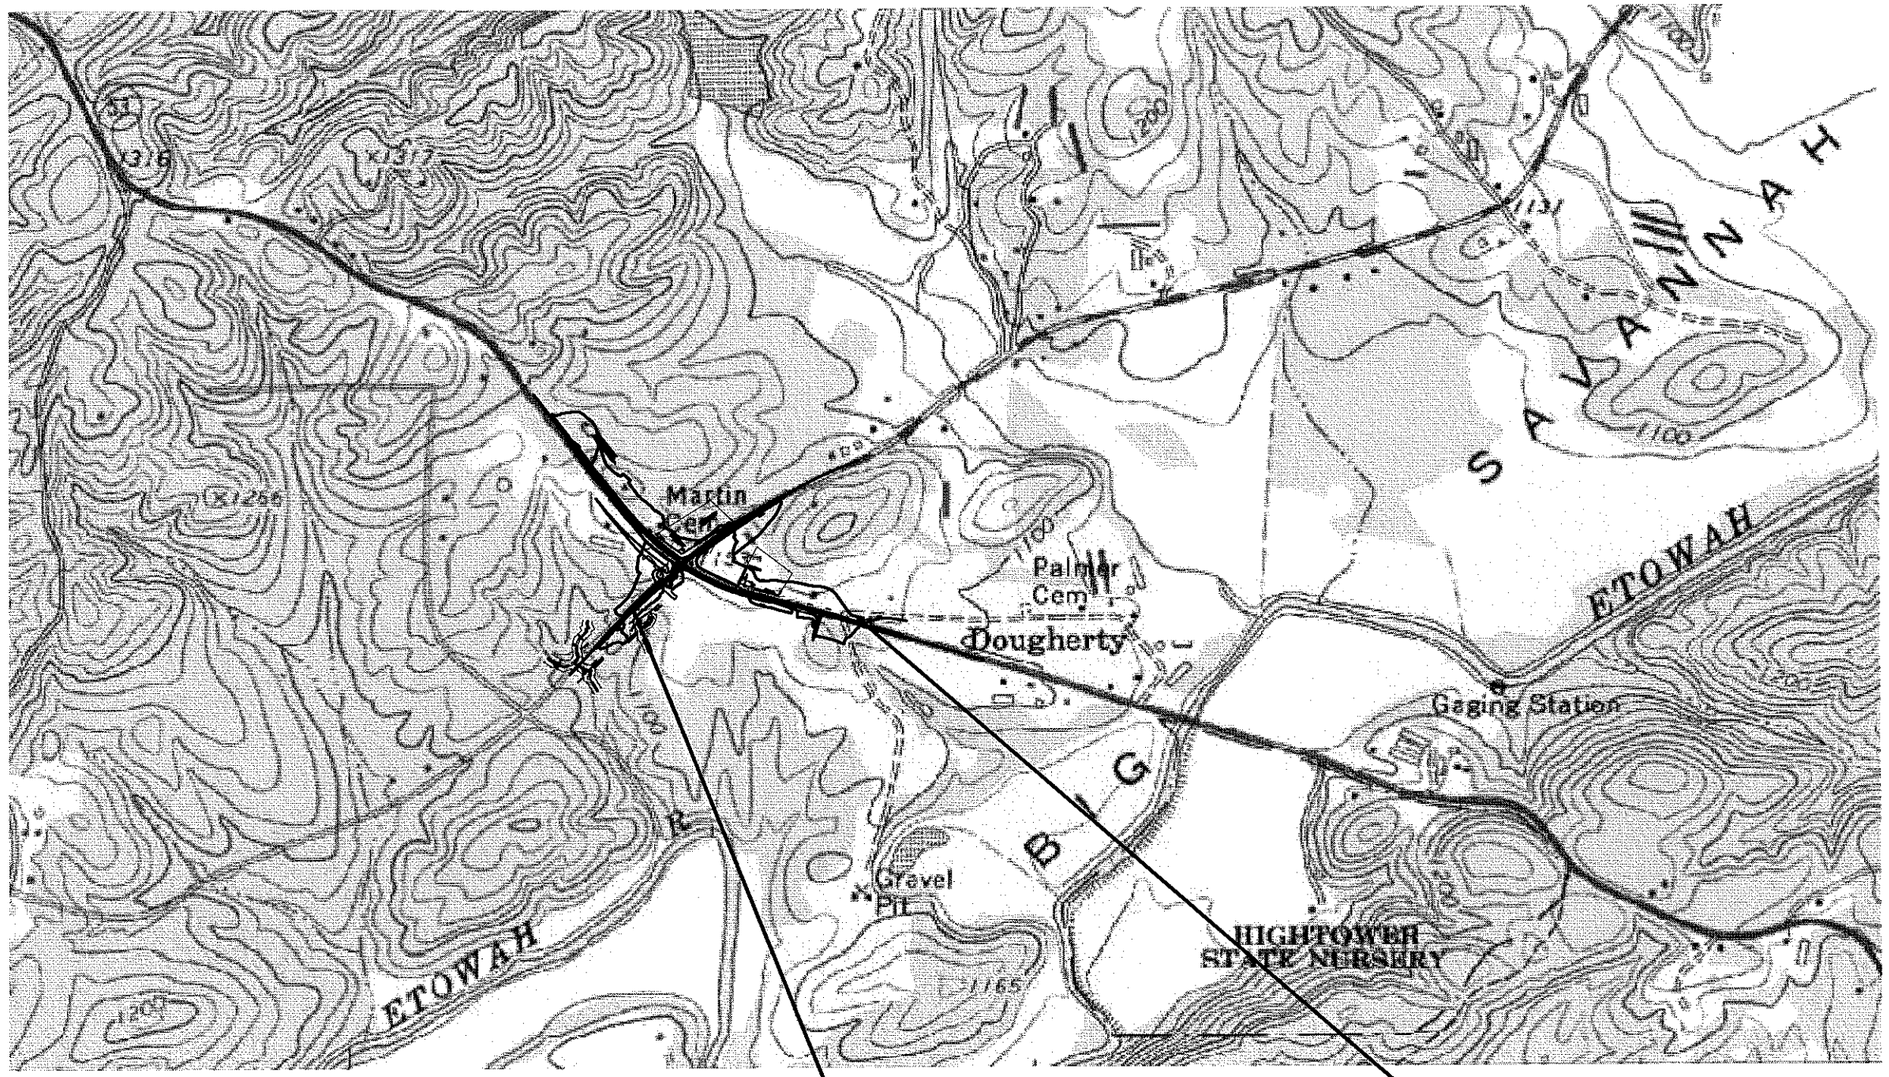

PRIMARY MONITORING SITE
STA 15+10 RT THOMPSON RD

ALTERNATE MONITORING SITE
STA 127+40 LT SR53

Heath & Lineback Engineers
INCORPORATED
2390 CANTON ROAD, BUILDING 200
MARIETTA, GEORGIA 30066-5393

MULKEY
ENGINEERS & CONSULTANTS
1255 CANTON STREET, SUITE G
ROSWELL, GEORGIA 30075
(678) 461-3511

SCALE IN FEET
0 5000 10000 20000

REVISION DATES		
6/22/12		

STATE OF GEORGIA
DEPARTMENT OF TRANSPORTATION
OFFICE: DISTRICT 1

WATERSHED MAP
SITE MONITORING PLAN

DRAWING No. 55-01

3/1/2007 GPLM