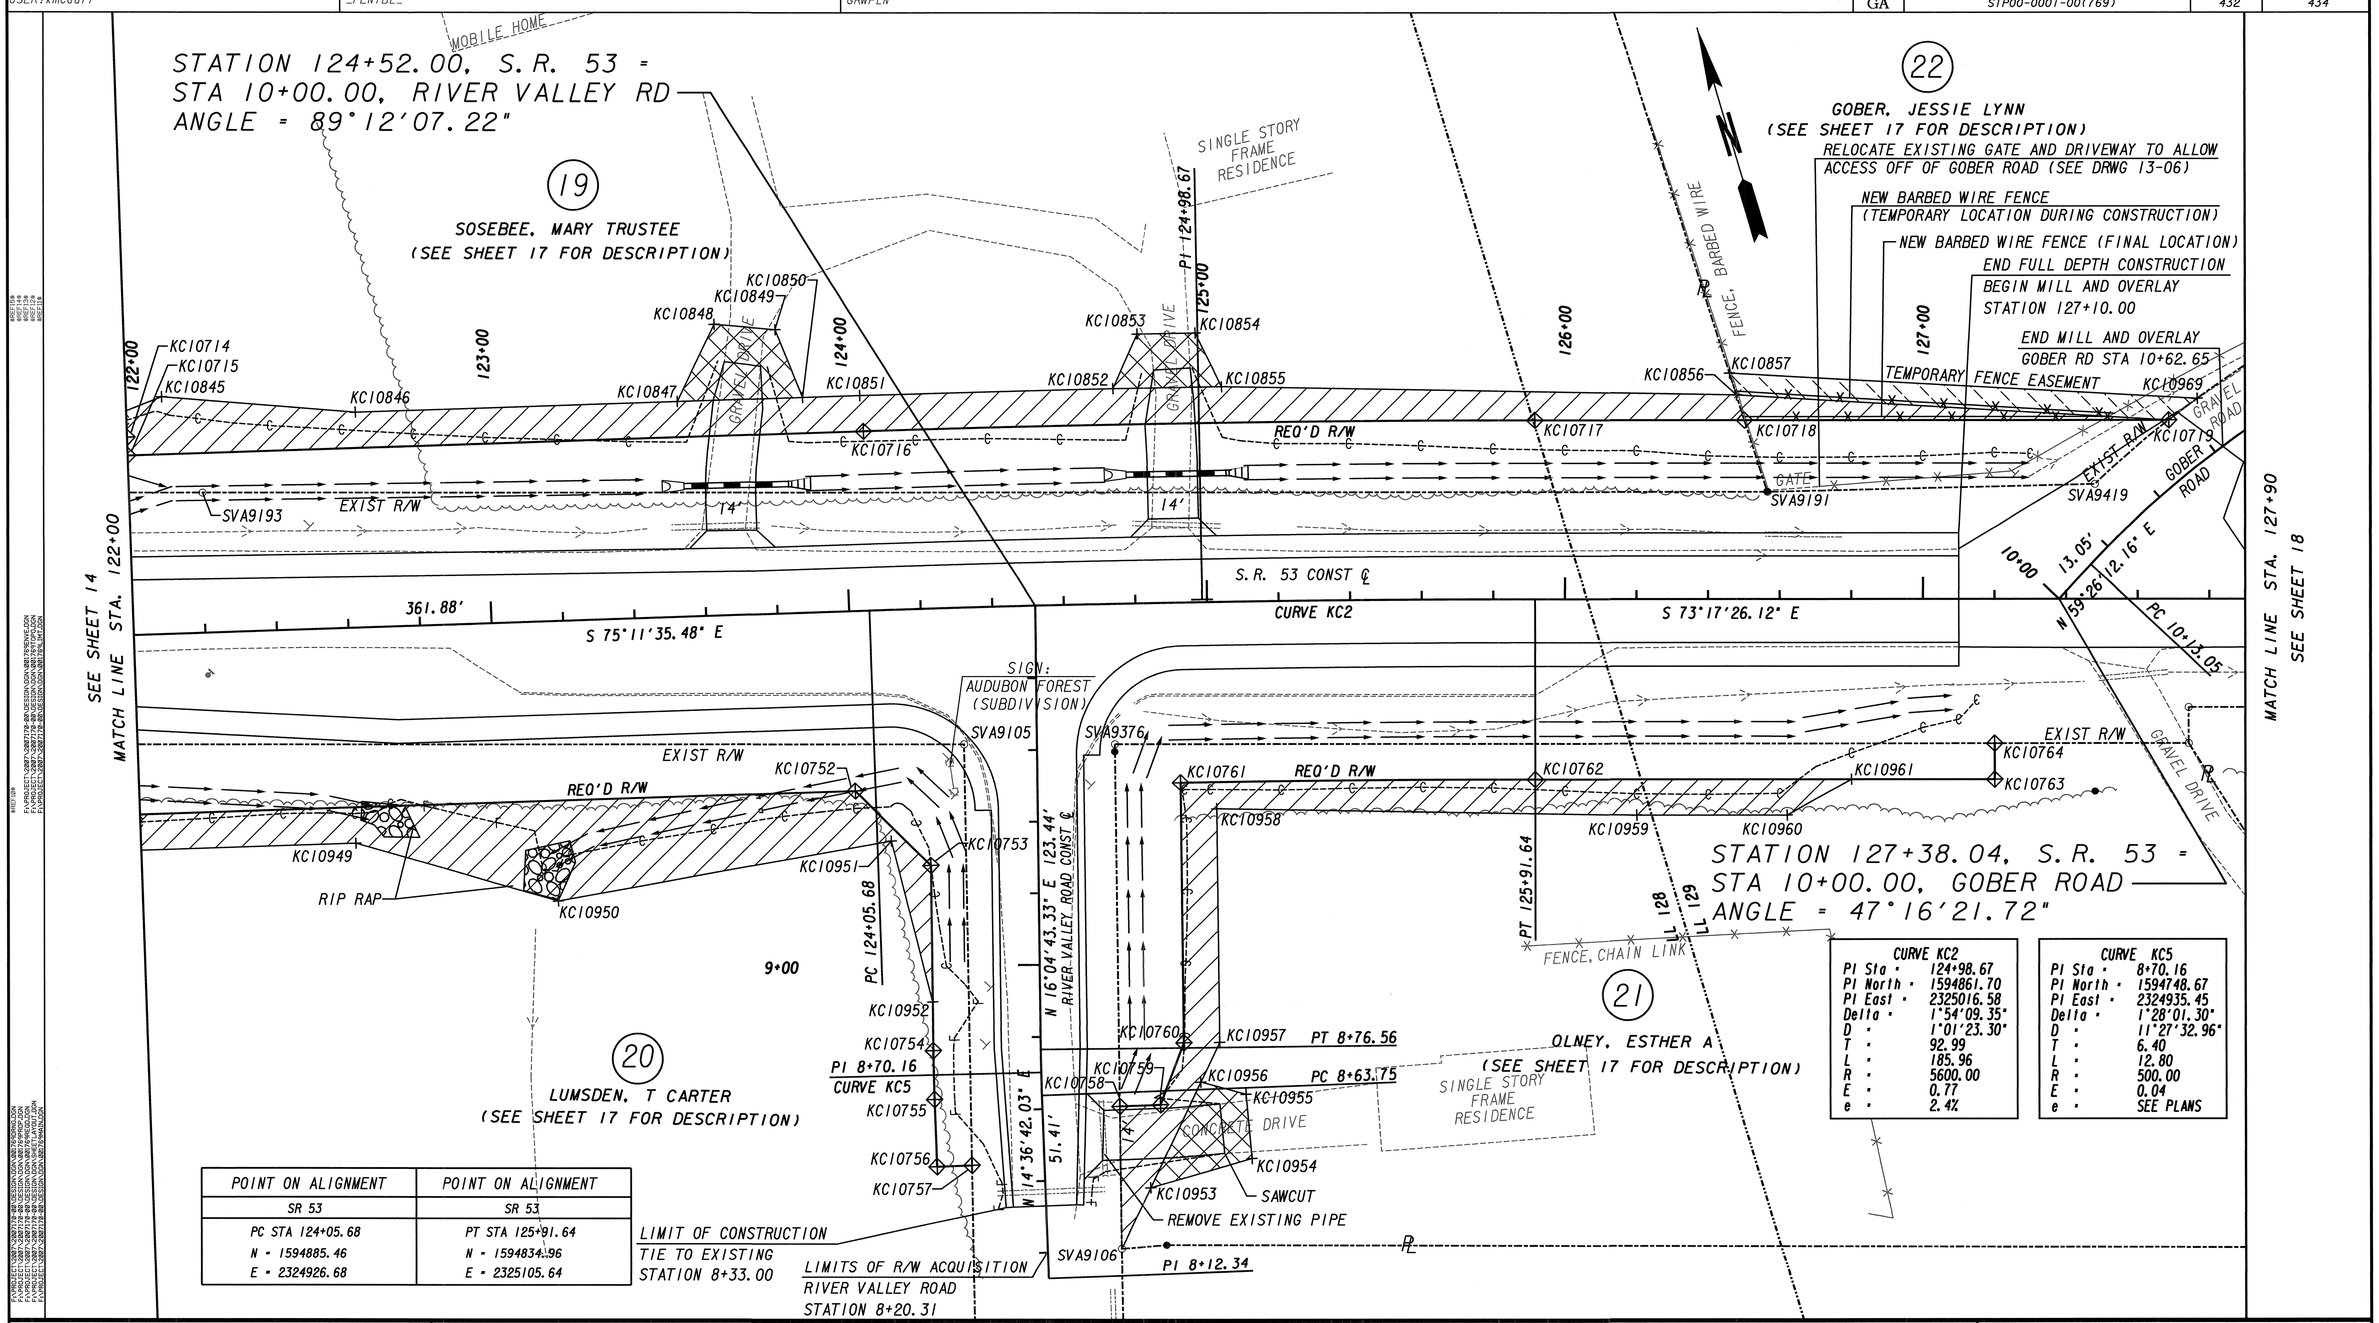

POINT ON ALIGNMENT	POINT ON ALIGNMENT
SR 53	SR 53
PC STA 124+05.68	PT STA 125+91.64
N = 1594885.46	N = 1594834.96
E = 2324926.68	E = 2325105.64

CURVE KC2	
PI Sta =	124+98.67
PI North =	1594861.70
PI East =	2325016.58
Delta =	1°54'09.35"
D =	1°01'23.30"
T =	92.99
L =	185.96
R =	5600.00
E =	0.77
e =	2.4%

CURVE KC5	
PI Sta =	8+70.16
PI North =	1594748.67
PI East =	2324935.45
Delta =	1°28'01.30"
D =	11°27'32.96"
T =	6.40
L =	12.80
R =	500.00
E =	0.04
e =	SEE PLANS

PROPERTY AND EXISTING R/W LINE
REQUIRED R/W LINE
CONSTRUCTION LIMITS
EASEMENT FOR CONSTR & MAINTENANCE OF SLOPES
EASEMENT FOR CONSTR OF SLOPES
EASEMENT FOR CONSTR OF DRIVES

BEGIN LIMIT OF ACCESS.....BLA
END LIMIT OF ACCESS.....ELA
LIMIT OF ACCESS
REQ'D R/W & LIMIT OF ACCESS

SCALE IN FEET
0 20 40 80

Heath & Lineback Engineers INCORPORATED
2300 CANTON ROAD, BUILDING 200
MARIETTA, GEORGIA 30066-5593

MULKEY ENGINEERS & CONSULTANTS
1255 CANTON STREET, SUITE G
ROSWELL, GEORGIA 30075
(678) 461-3511

DATE	REVISIONS	DATE	REVISIONS
2/17/2011	PARCEL 22, REVISED SLOPE EASEMENT, ADDED FENCE EASEMENT		

STATE OF GEORGIA
DEPARTMENT OF TRANSPORTATION

RIGHT OF WAY MAP

PROJECT NO: STP00-0001-00(769
COUNTY: DAWSON
LAND LOT NO: 128 & 129
LAND DISTRICT: 13
GMD 331
DATE 3/18/10 SH 16 OF 18

1/5/2009