VOID

4/7/2014 tlannon	Mon Apr 07 13:57:47 2014	\\gdot-dsn1\gocfg\resources\Gdot-2012.tbl	M:\0001817, 752180, 712430\0001817 DGN\CW Grant Current dgn\001817ST403.dgn	STATE	PROJECT NUMBER	SHEET NO.	TOTAL SHEETS
				GA	STP00-0001-00(817)	241	1049

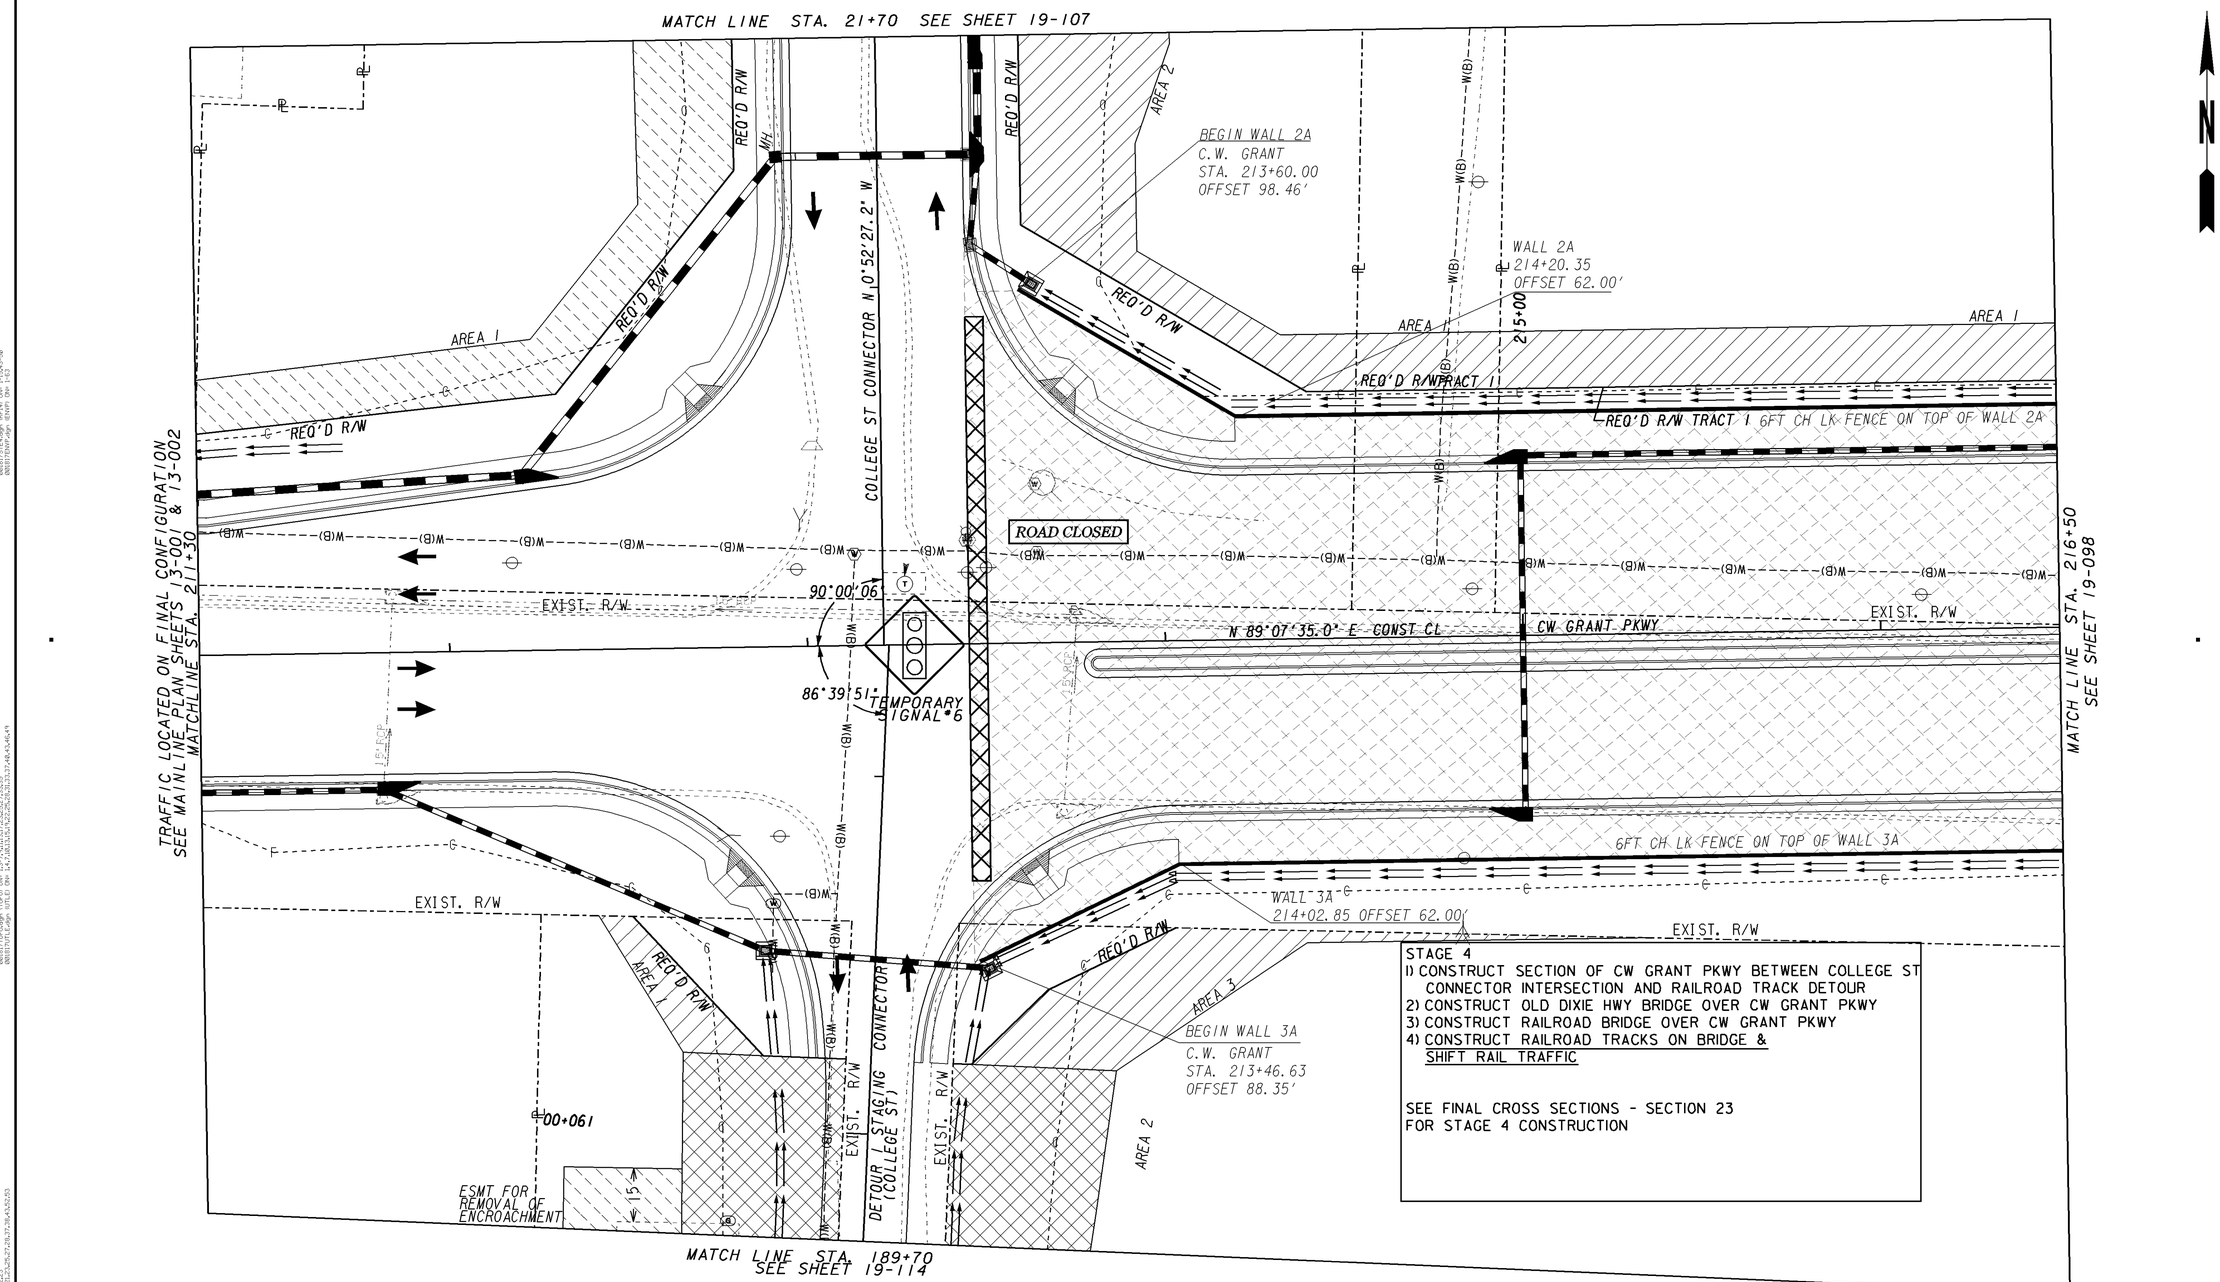

STAGE 4
1) CONSTRUCT SECTION OF CW GRANT PKWY BETWEEN COLLEGE ST CONNECTOR INTERSECTION AND RAILROAD TRACK DETOUR
2) CONSTRUCT OLD DIXIE HWY BRIDGE OVER CW GRANT PKWY
3) CONSTRUCT RAILROAD BRIDGE OVER CW GRANT PKWY
4) CONSTRUCT RAILROAD TRACKS ON BRIDGE & SHIFT RAIL TRAFFIC

SEE FINAL CROSS SECTIONS - SECTION 23 FOR STAGE 4 CONSTRUCTION

PROPERTY AND EXISTING R/W LINE
REQUIRED R/W LINE
CONSTRUCTION LIMITS
EASEMENT FOR CONSTR & MAINTENANCE OF SLOPES
EASEMENT FOR CONSTR OF SLOPES
EASEMENT FOR CONSTR OF DRIVES

LEGEND
PAVEMENT REMOVAL
TEMPORARY CONSTRUCTION PAVEMENT
PERMANENT CONSTRUCTION
CONCRETE MEDIAN CONSTRUCTION
MILL & OVERLAY CONSTRUCTION
OPEN LANES OF TRAFFIC

GEORGIA
DEPARTMENT OF TRANSPORTATION

SCALE IN FEET
0 20 40 80

REVISION DATES

STATE OF GEORGIA
DEPARTMENT OF TRANSPORTATION
OFFICE: ROADWAY DESIGN

CONSTRUCTION STAGING PLAN STAGE 4

CW GRANT PKWY
STA. 211+30 TO 216+50

DRAWING NO. 19-097