VOID

4/3/2014	Thu Apr 03 11:54:55 2014	\\gdot-dsn1\gocfg\resources\Gdot-2012.tbl	M:\0001817, 752180, 712430\0001817 DGN\CW Grant Current dgn\001817RR RelocationXSEC.DGN
asova			

STATE	PROJECT NUMBER	SHEET NO.	TOTAL SHEETS
GA	STP-0001-00(817)	402	1049

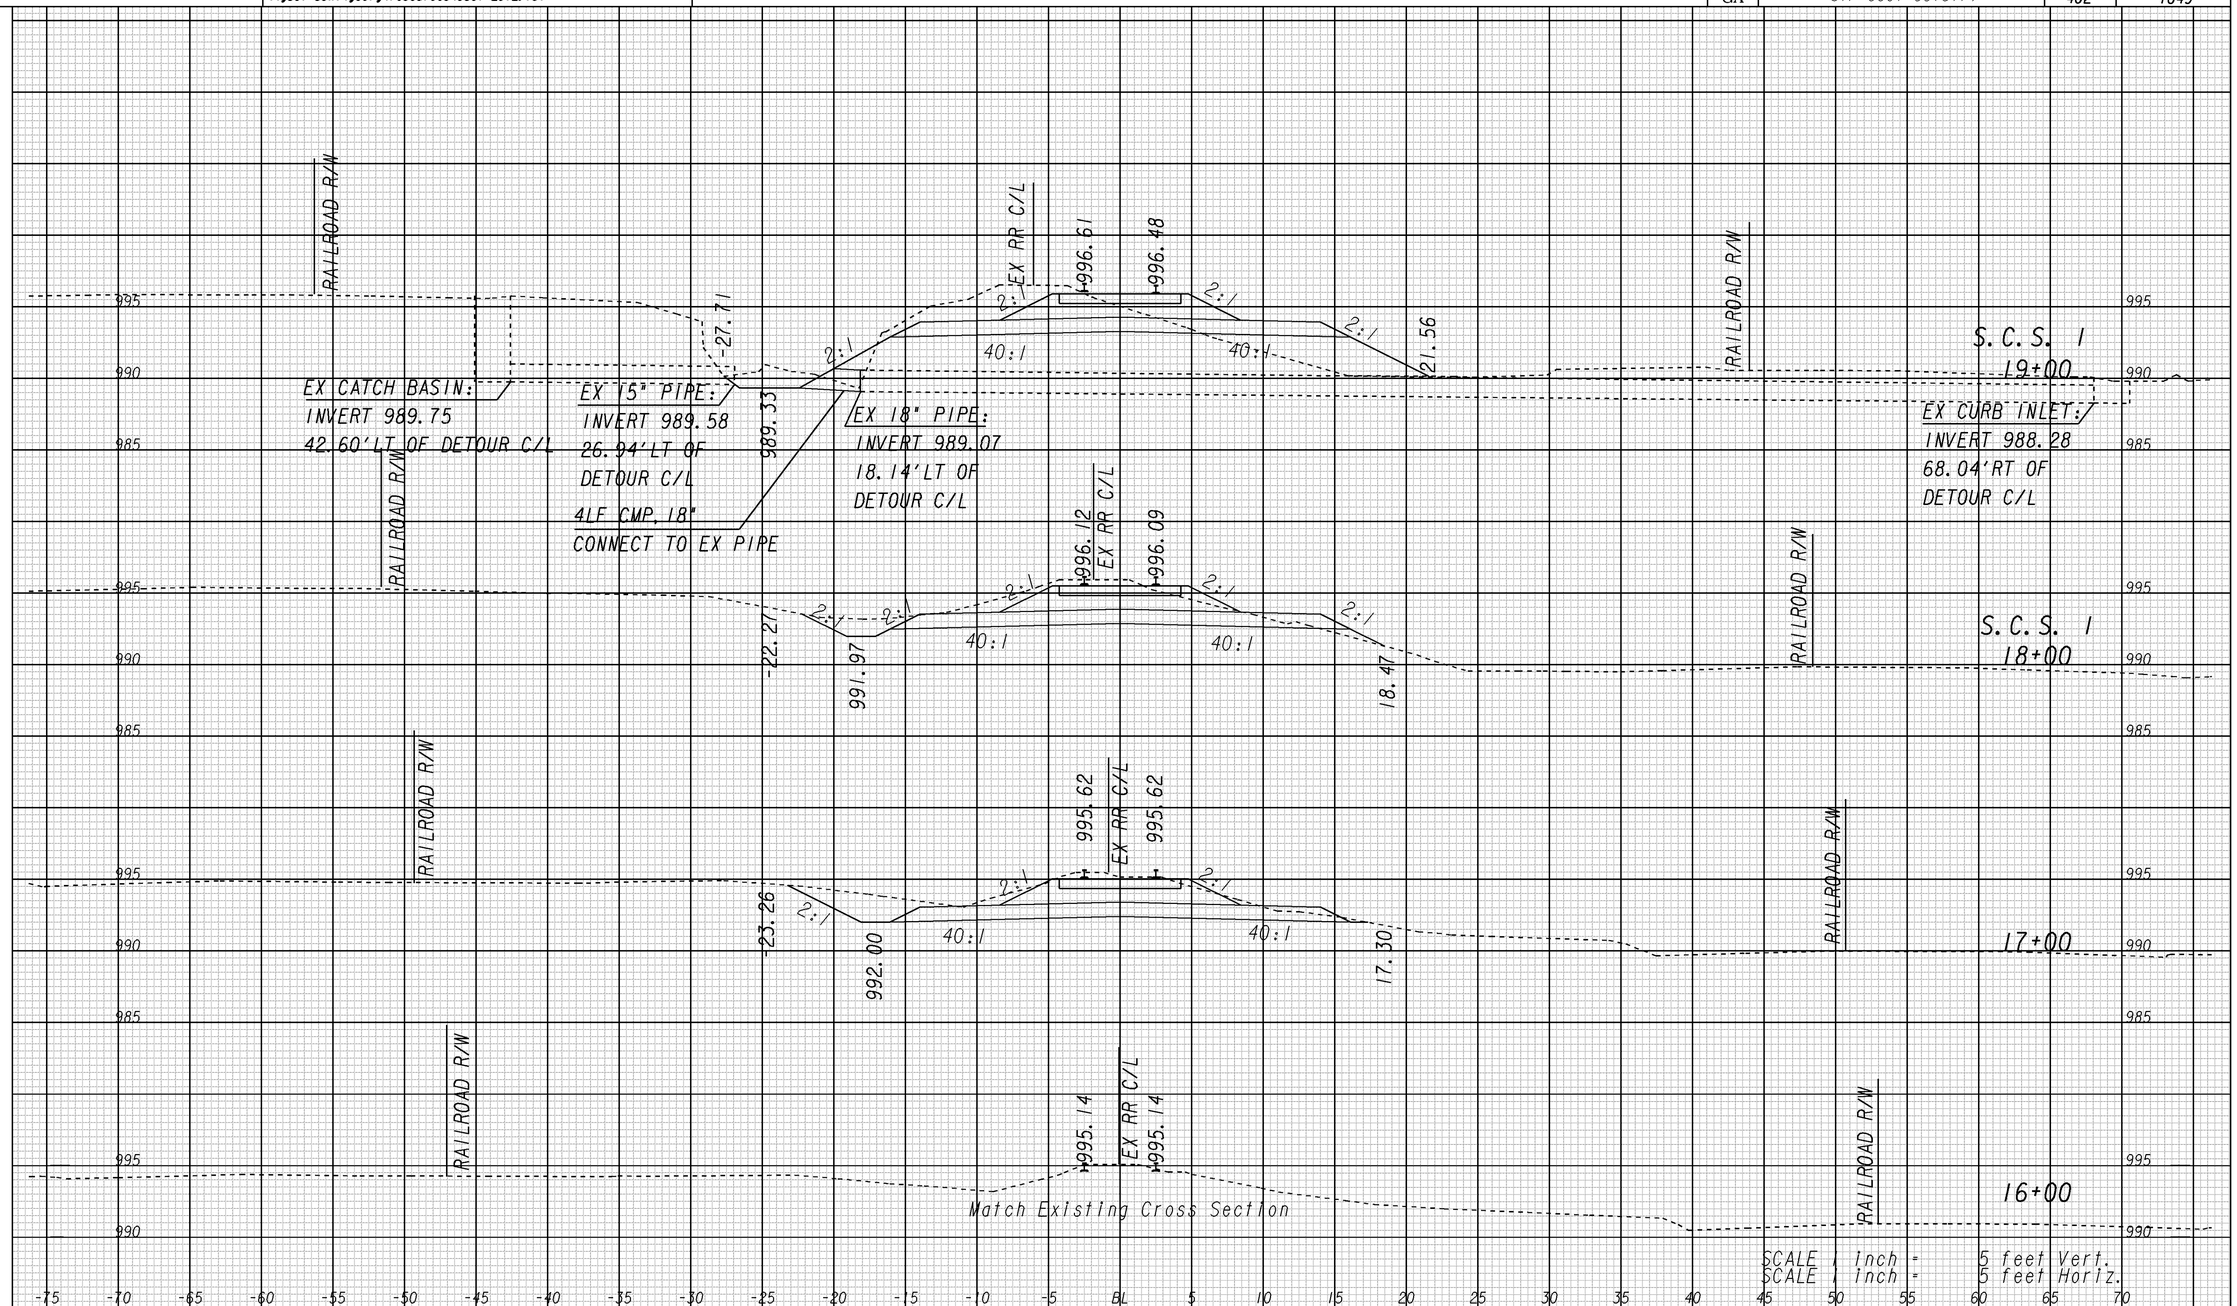

0001817

GEORGIA
DEPARTMENT OF TRANSPORTATION

REVISION DATES		

STATE OF GEORGIA
DEPARTMENT OF TRANSPORTATION

OFFICE: ROADWAY DESIGN

RAILROAD DETOUR CROSS SECTIONS (TEMPORARY)

CW Grant Pkwy

P.I. No. 0001817

DRAWING No. 20-029

3/1/2007 SUZSEW