4/9/2014 9:59:32 AM \\GDOT-DSN1\GOPLOT\GCF\GGC.gcf tlannon M:\0001817, 752180, 712430\0001817 DGN\CW Grant Current dgn\001817KC1_XSEC04.prf

VOID

4/9/2014	Wed Apr 09 09:59:34 2014	\\gdot-dsn1\gocfg\resources\Gdot-2012.tbl	M:\0001817, 752180, 712430\0001817 DGN\CW Grant Current dgn\001817KC1_XSEC04.DGN
tlannon			

STATE	PROJECT NUMBER	SHEET NO.	TOTAL SHEETS
GA	STP00-0001-00(817)	429	1049

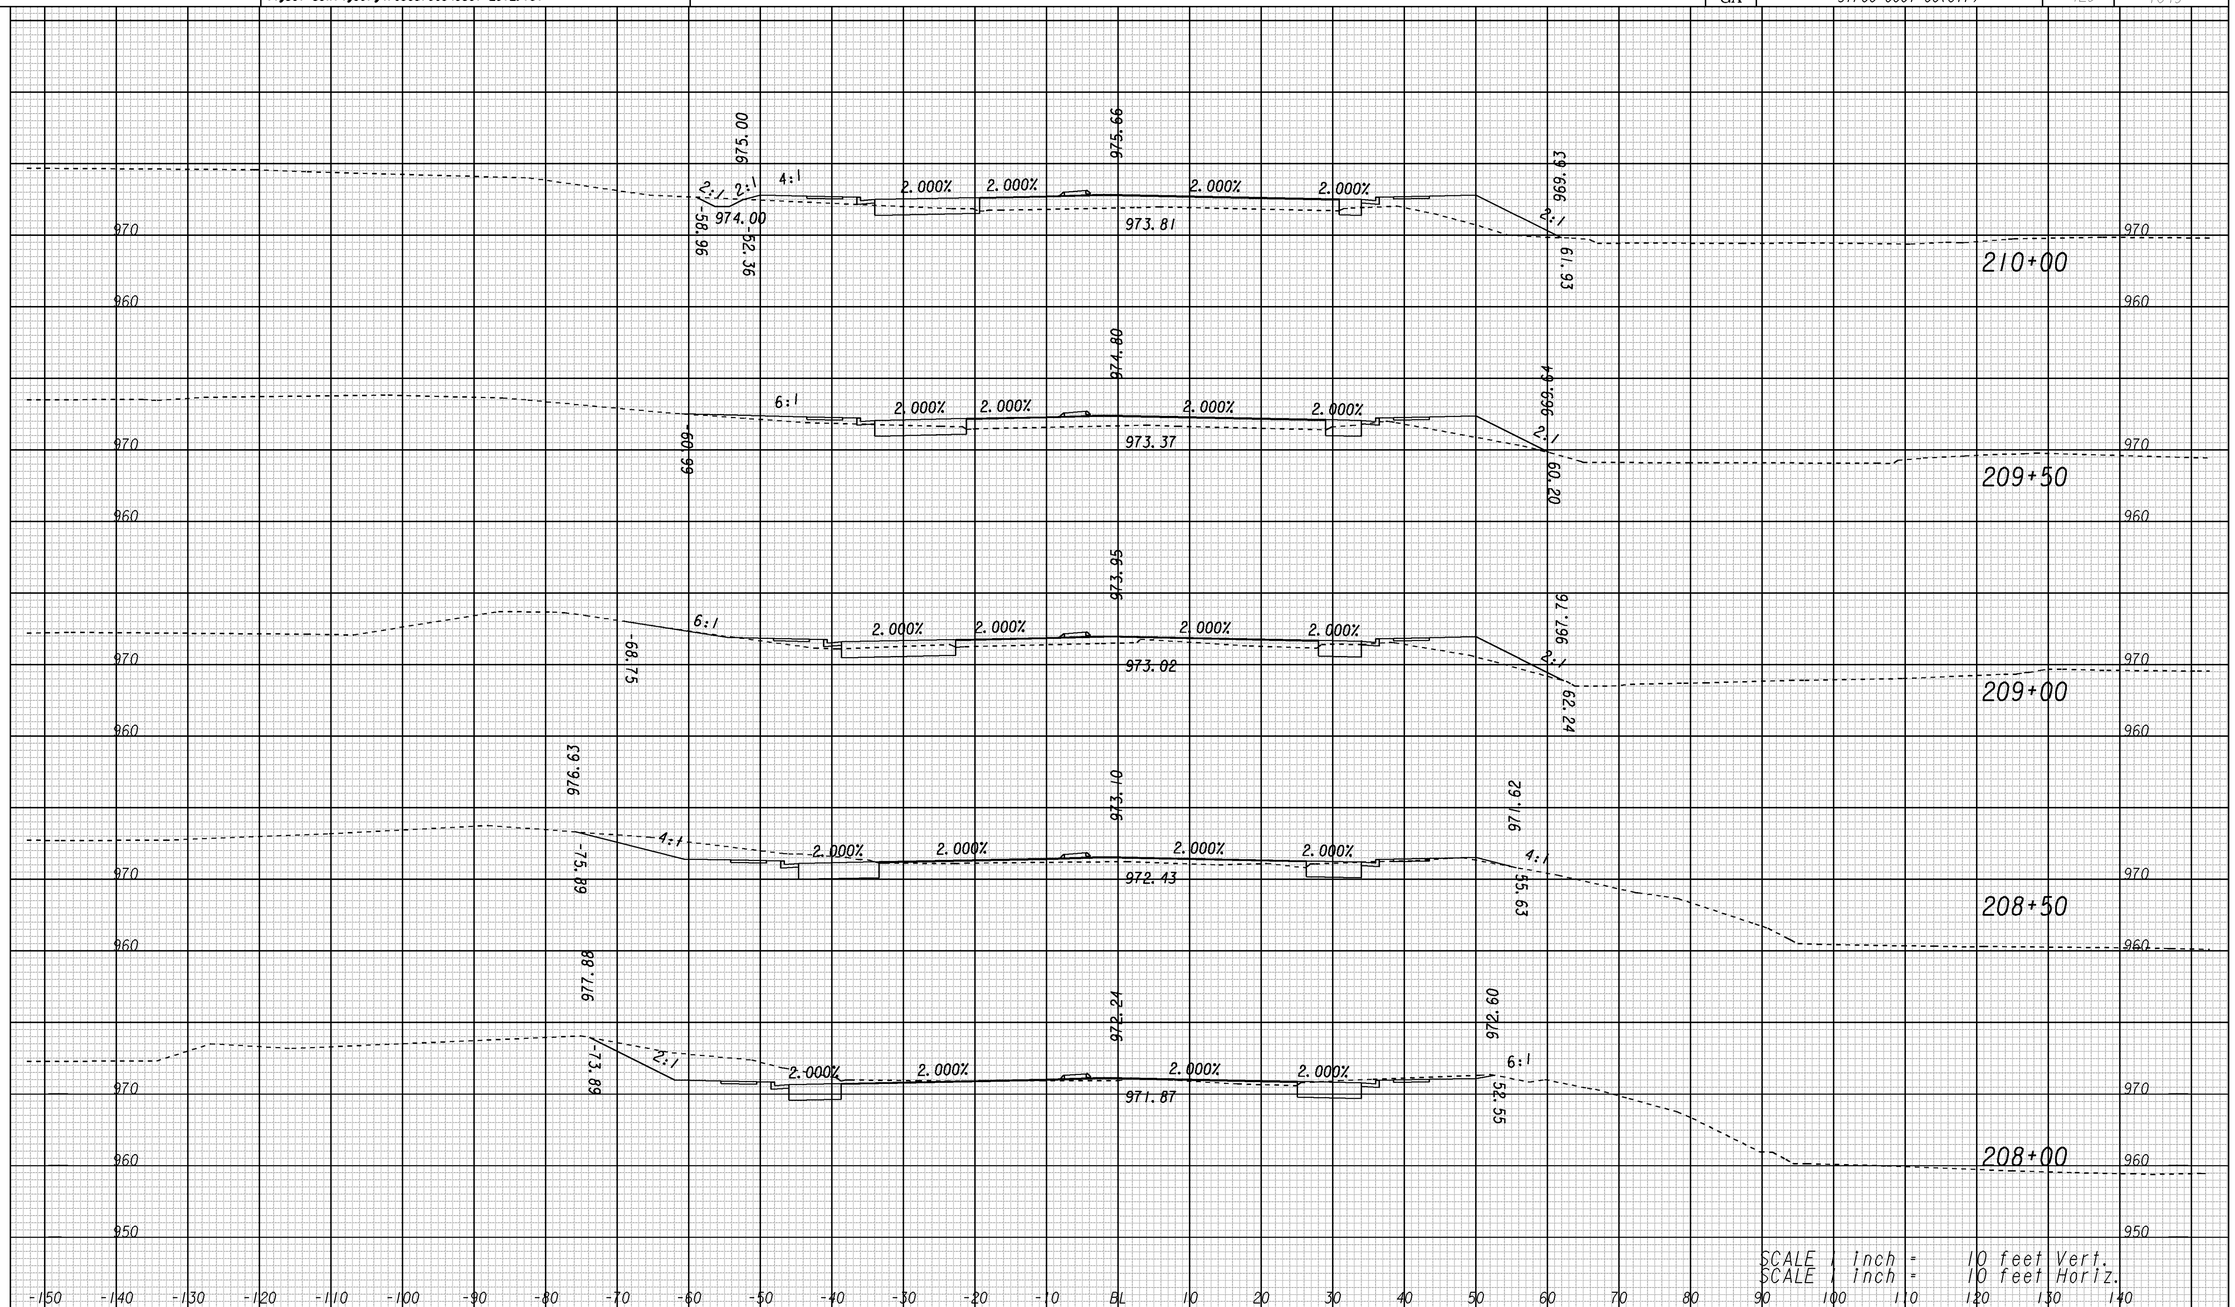

0001817

GEORGIA
DEPARTMENT OF TRANSPORTATION

REVISION DATES		

STATE OF GEORGIA
DEPARTMENT OF TRANSPORTATION
OFFICE: ROADWAY DESIGN
CROSS SECTIONS
CW GRANT PKWY

DRAWING No. 23-004

3/1/2007 SUZSEW

4/9/2014 9:59:32 AM \\GDOT-DSN1\GOPLOT\GCF\GGC.gcf tlannon M:\0001817, 752180, 712430\0001817 DGN\CW Grant Current dgn\001817KC1_XSEC04.prf