4/8/2014 4:57:10 PM \\GDOT-DSN1\GOPLOT\QCF\OGC.qcf tlannon M:\0001817, 752180, 712430\0001817 DGN\CW Grant Current dgn\001817AT19.prf

VOID

4/8/2014	Tue Apr 08 16:57:16 2014	\\gdot-dsn1\gocfg\resources\Gdot-2012.tbl	M:\0001817, 752180, 712430\0001817 DGN\CW Grant Current dgn\001817AT19.dgn	STATE	PROJECT NUMBER	SHEET NO.	TOTAL SHEETS
tlannon				GA	STP00-0001-00(817)	678	1049

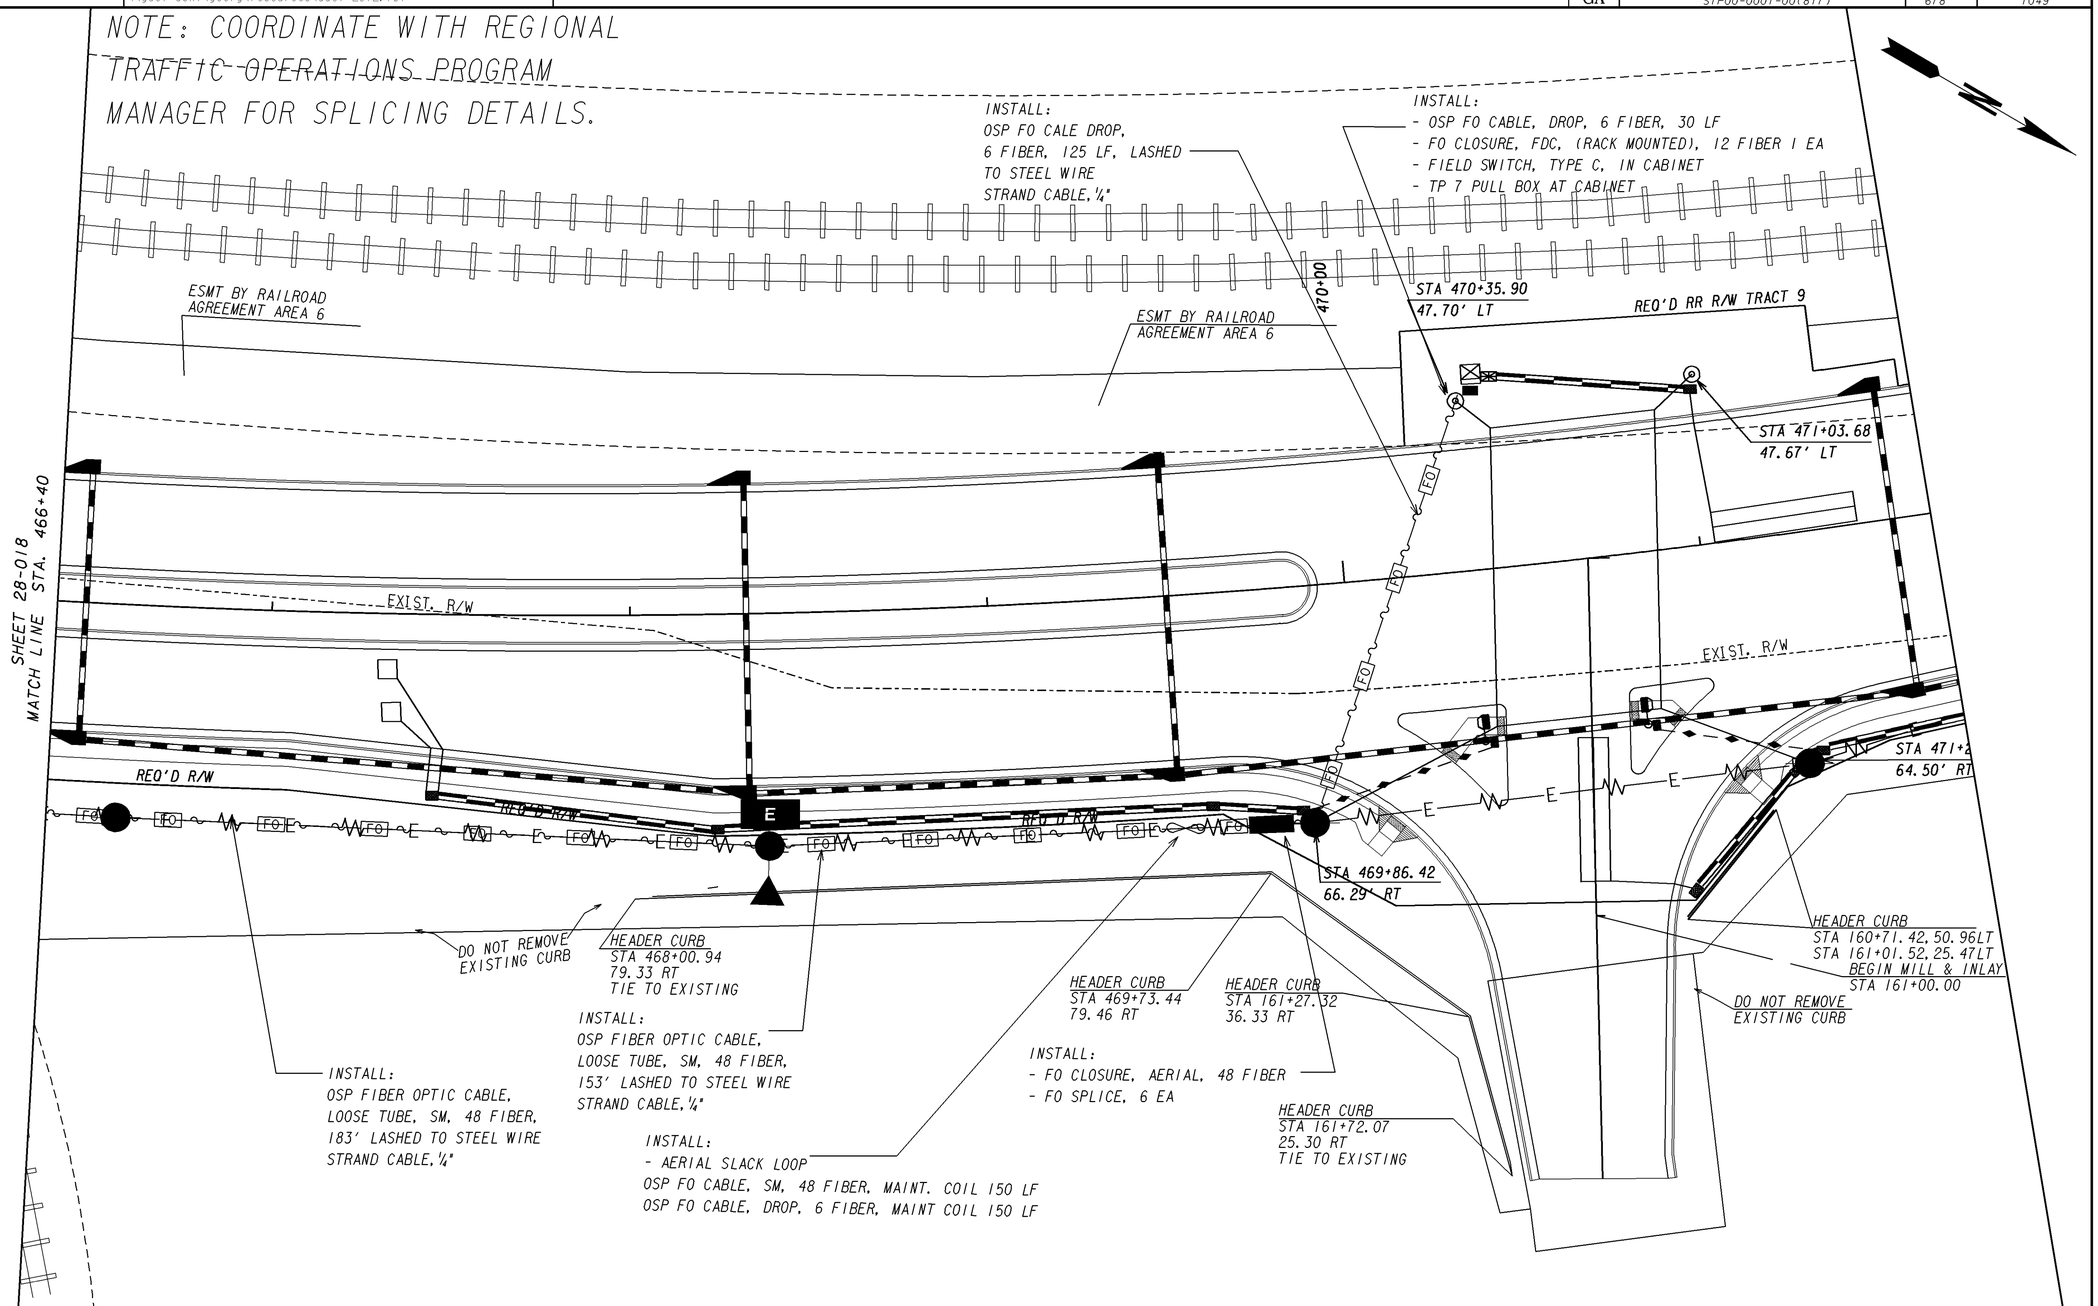

PROPERTY AND EXISTING R/W LINE	
REQUIRED R/W LINE	
CONSTRUCTION LIMITS	
EASEMENT FOR CONSTR & MAINTENANCE OF SLOPES	
EASEMENT FOR CONSTR OF SLOPES	
EASEMENT FOR CONSTR OF DRIVES	

BEGIN LIMIT OF ACCESS.....BLA
END LIMIT OF ACCESS.....ELA
LIMIT OF ACCESS
REQ'D R/W & LIMIT OF ACCESS

GEORGIA DEPARTMENT OF TRANSPORTATION

SCALE IN FEET 0 20 40 80

REVISION DATES

STATE OF GEORGIA
DEPARTMENT OF TRANSPORTATION
OFFICE: ROADWAY DESIGN

ATMS PLANS

RELOCATED OLD DIXIE ROAD
STA. 466+40 TO 471+65

DRAWING No. 28-019