STATE	PROJECT NUMBER	SHEET NO.	TOTAL SHEETS
GA.	CSSTP-0001-00(933)	45	155

REVISION DATES

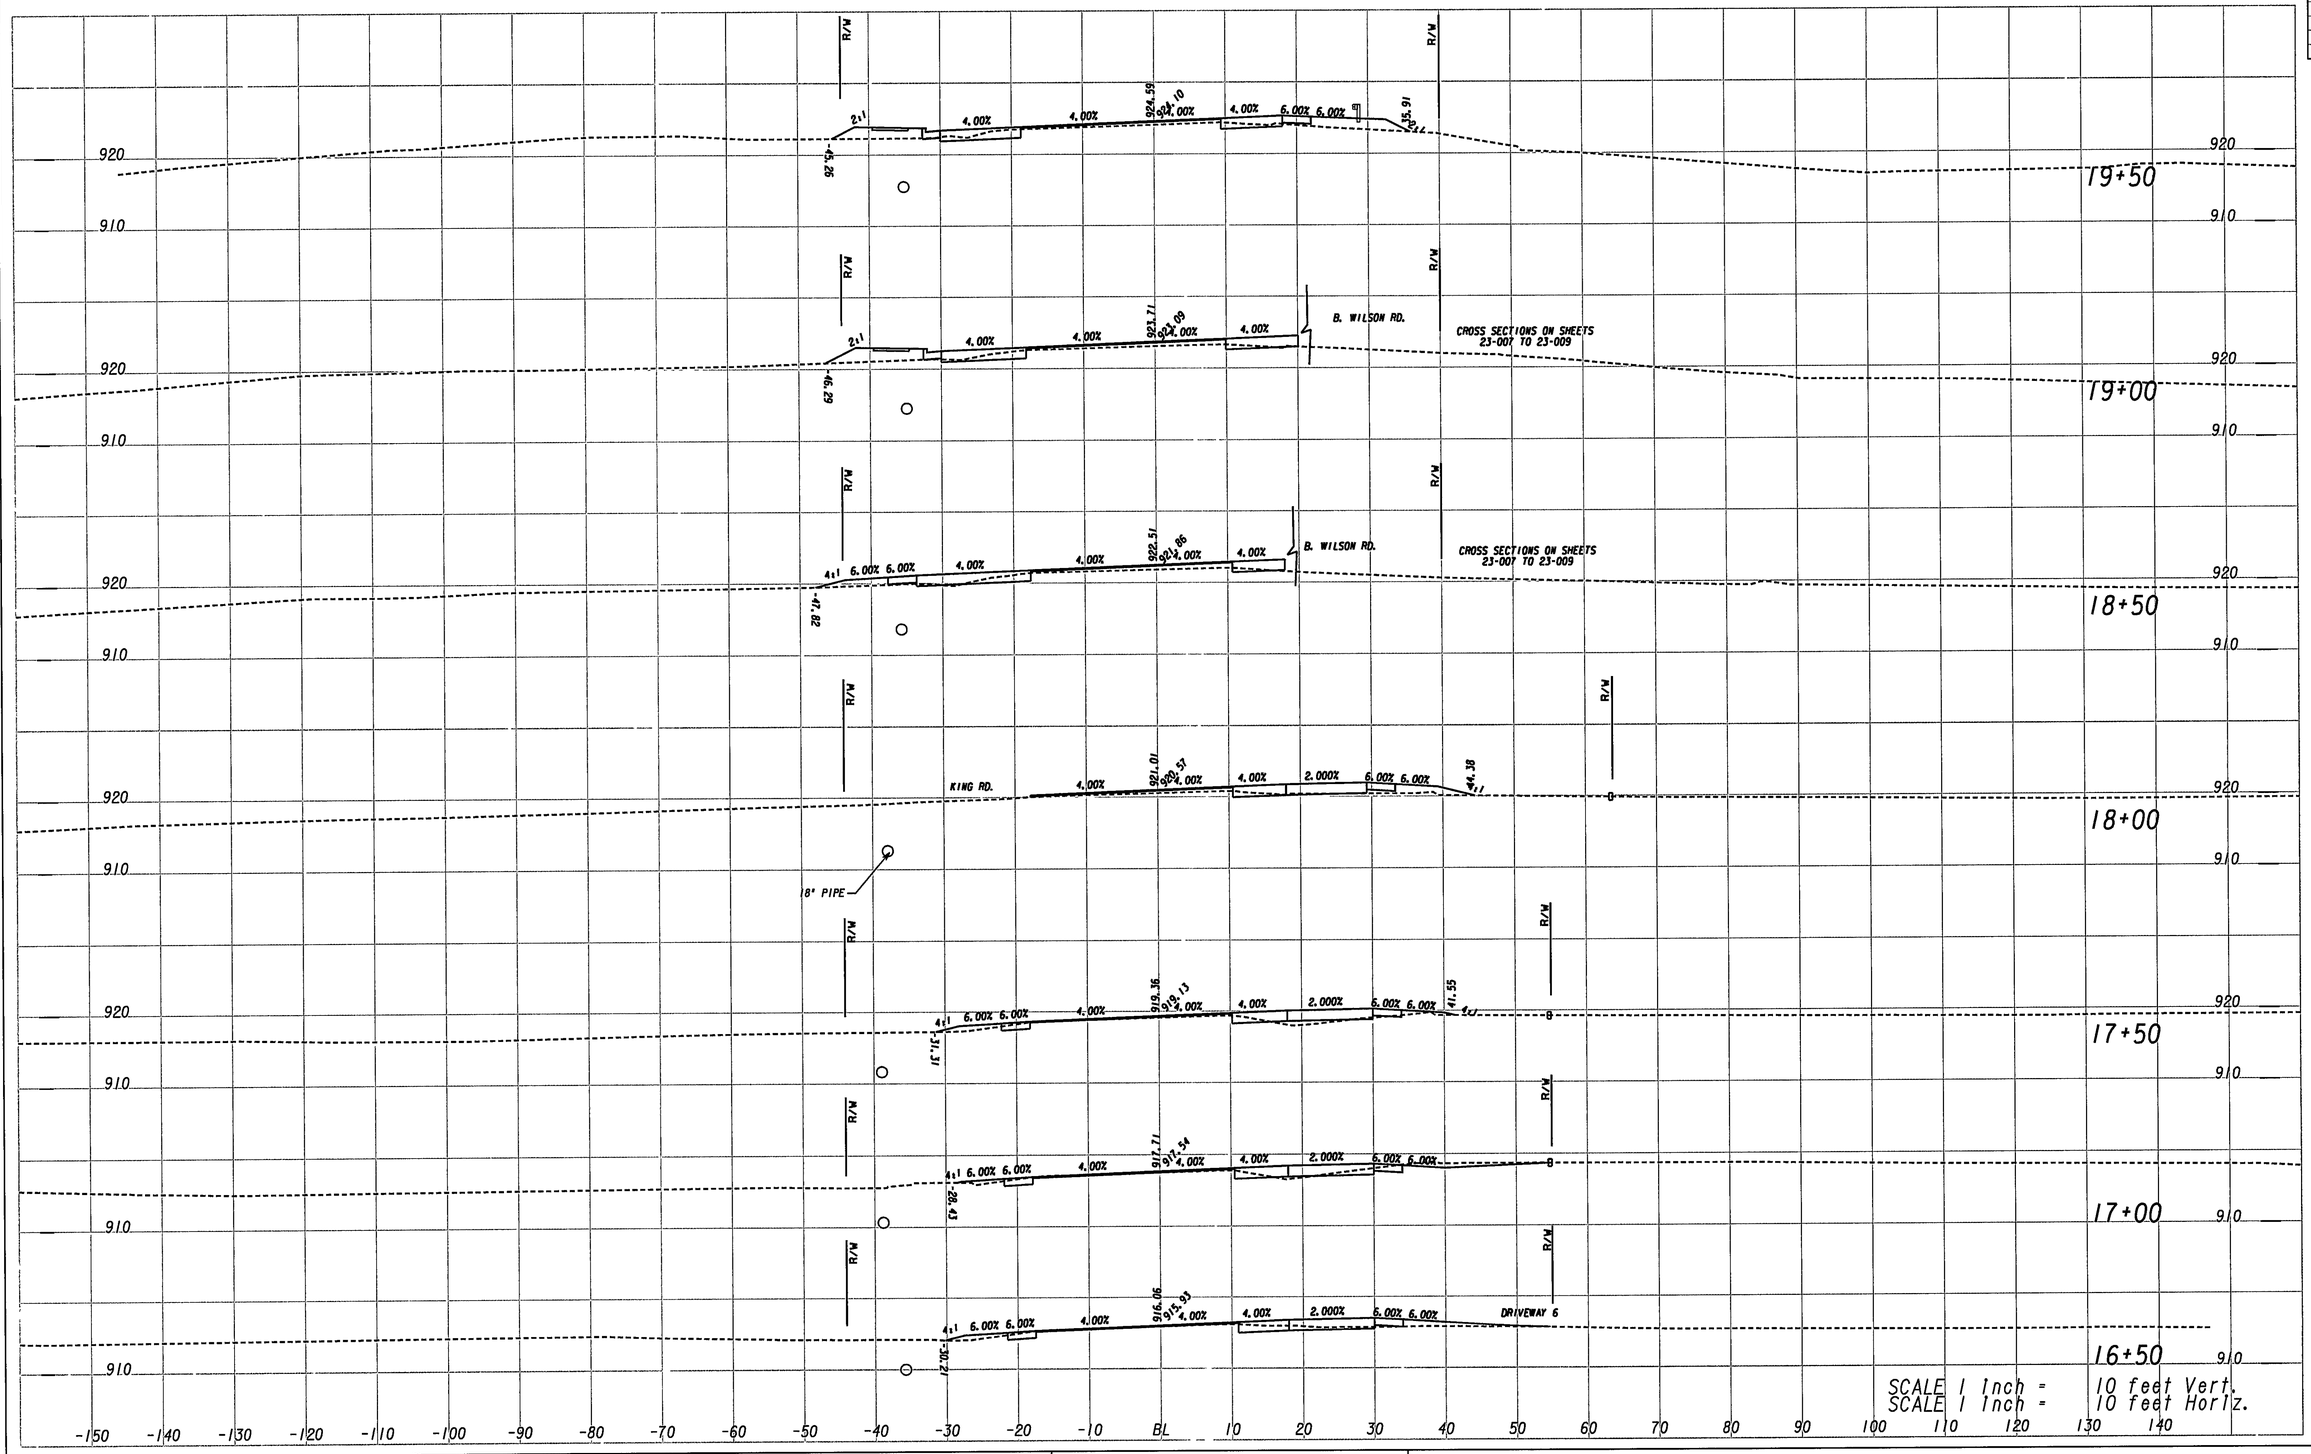

GRESHAM SMITH AND PARTNERS

URS

400 NORTHPARK TOWN CENTER,
1000 ABERNATHY ROAD, N.E., SUITE 900,
ATLANTA, GA 30328
TEL 678-808-8800, FAX 678-808-8400

STATE OF GEORGIA
DEPARTMENT OF TRANSPORTATION
OFFICE OF TRAFFIC OPERATIONS

SR 98 EARTHWORK CROSS SECTIONS

DRAWING No 23-003

$DATE$
p:\1528\0226 SR98_B Wilson Rd\DGN\001933xs-kc3.dgn
PRF

\DGN\001933xs-kc3.dgn