$DATE$ $TIME$ $USERNAME$	PRF $$PENTABLE$$	p:\1528\0226 SR98_B Wilson Rd\DGN\001933UT02.dgn	COUNTY	PROJECT NUMBER	SHEET NO	TOTAL SHEETS
			JACKSON	CSSTP-0001-00(933)	56	155

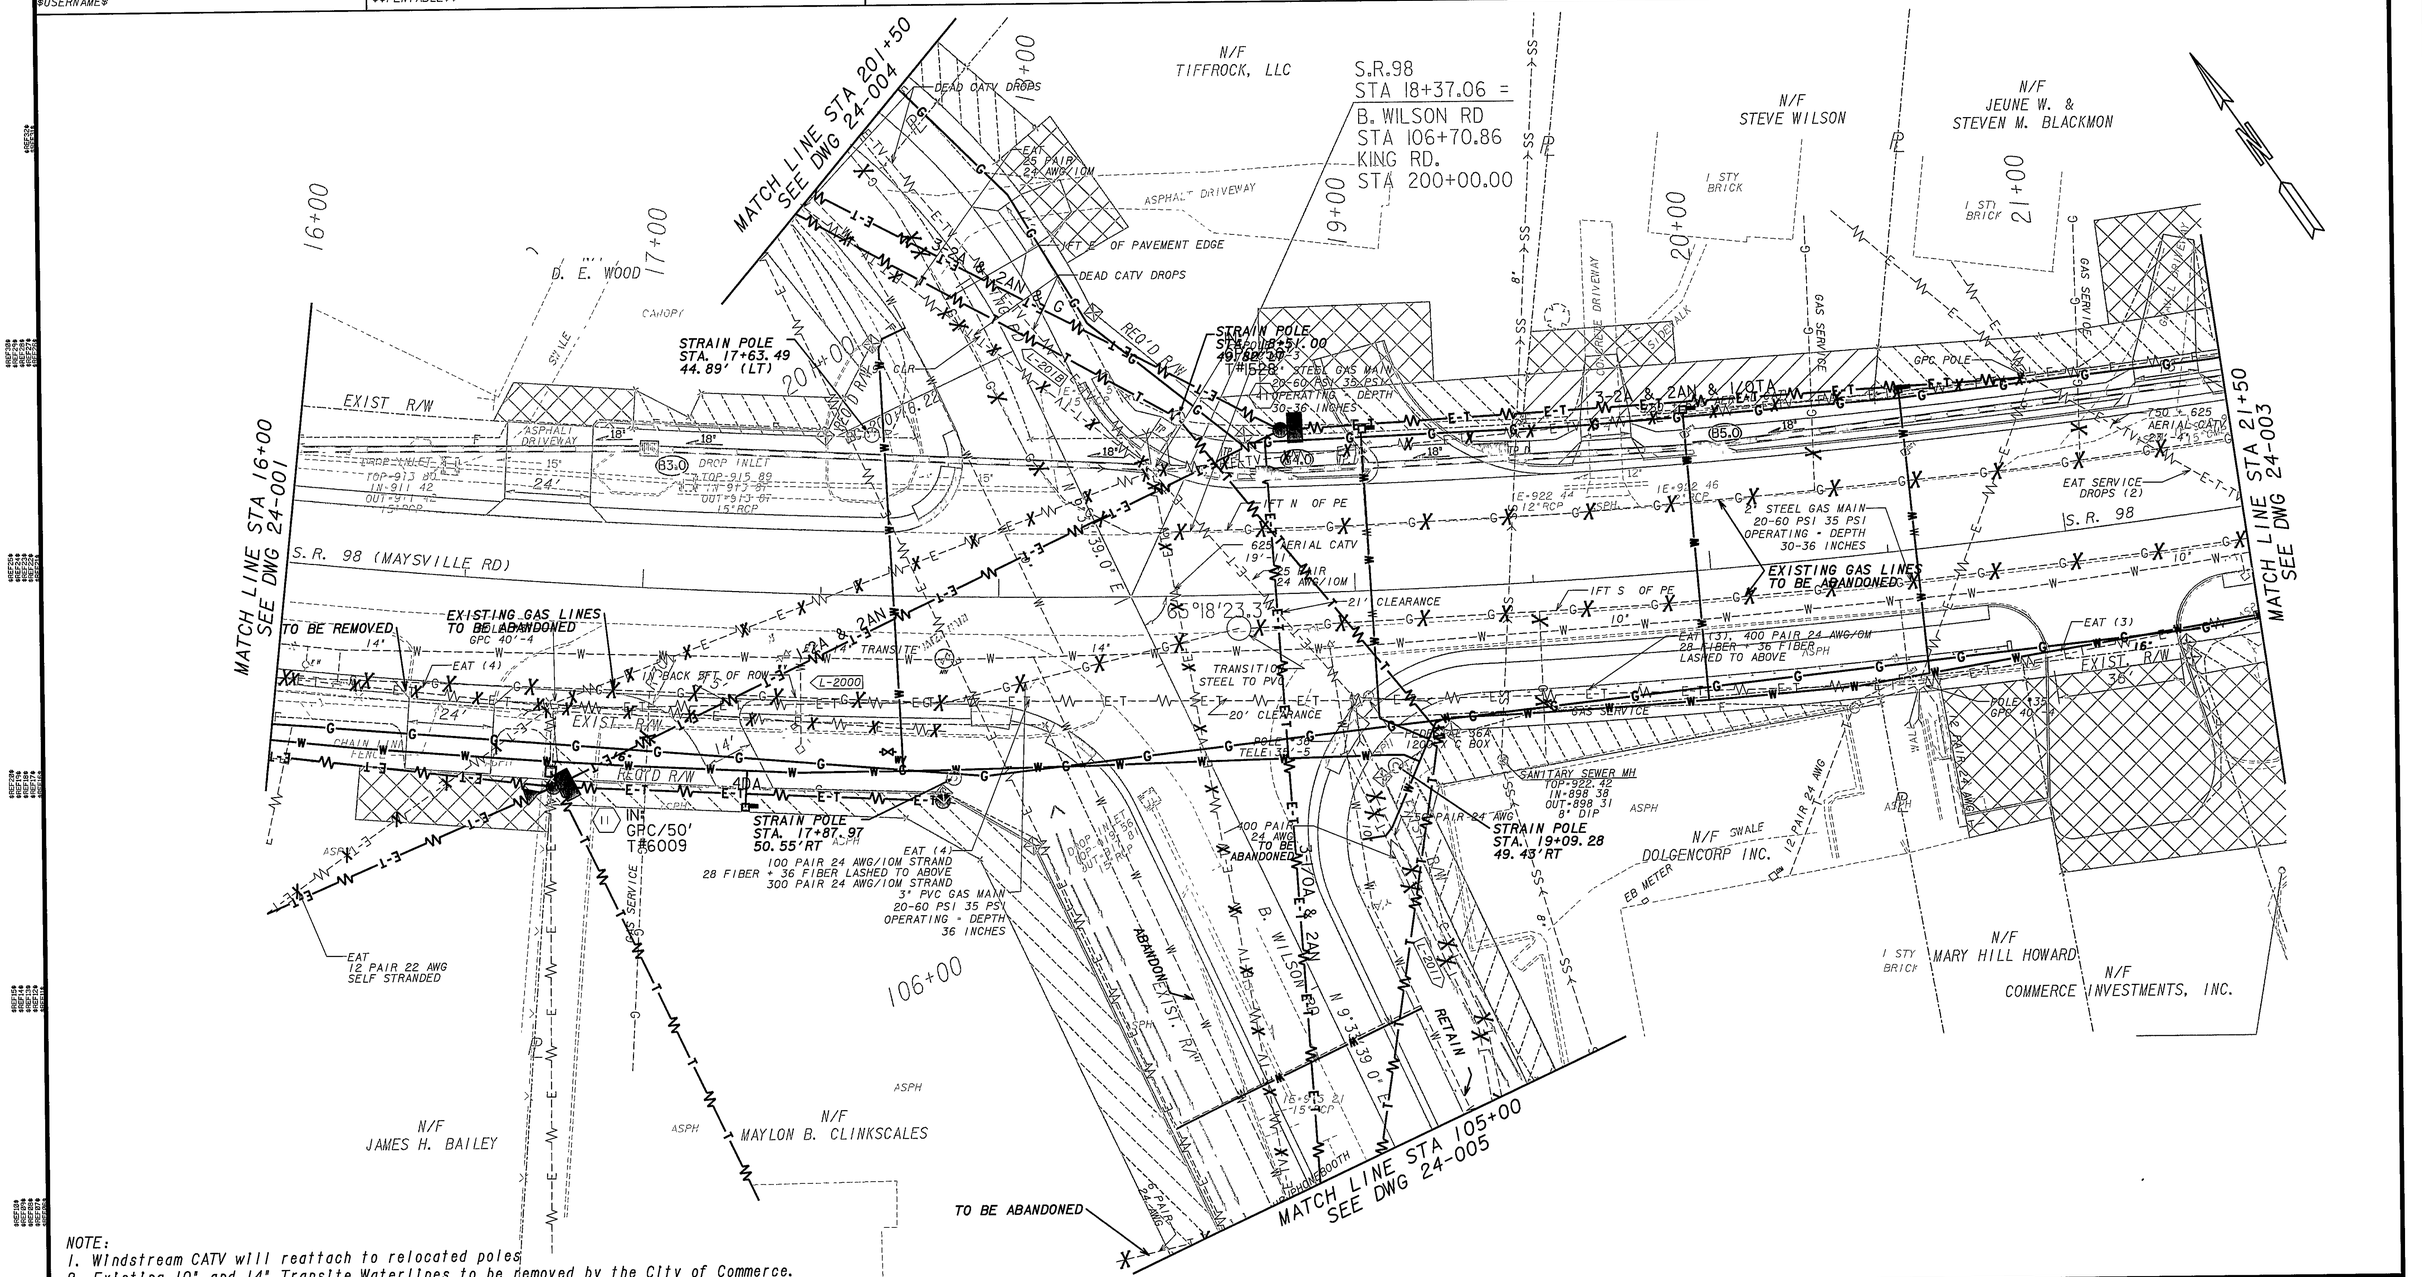

NOTE:
1. Windstream CATV will reattach to relocated poles
2. Existing 10" and 14" Transite Waterlines to be removed by the City of Commerce.

PROPERTY AND EXISTING R/W LINE	
REQUIRED R/W LINE	
CONSTRUCTION LIMITS	-C-F-
EASEMENT FOR CONSTR & MAINTENANCE OF SLOPES	
EASEMENT FOR CONSTR OF SLOPES	
EASEMENT FOR CONSTR OF DRIVES	

BEGIN LIMIT OF ACCESS.....BLA
END LIMIT OF ACCESS.....ELA
LIMIT OF ACCESS
R/W AND LIMIT OF ACCESS

SCALE IN FEET
0 20 40 80

URS
400 NORTHPARK TOWN CENTER
1000 ABERNATHY RD., N.E.
SUITE 900
ATLANTA, GA. 30328
TEL: (678) 808-8800 FAX: (678) 808-8400

GS&P
GRESHAM SMITH AND PARTNERS

REVISION DATES

STATE OF GEORGIA
DEPARTMENT OF TRANSPORTATION
OFFICE OF TRAFFIC OPERATIONS

UTILITY PLAN

S.R. 98 @ B.WILSON RD. / KING RD.

DRAWING No 24-002

GPLAN
\DGN\001933UT02.dgn