$DATE$ $TIME$ $USERNAME$	PRF $$PENTABLE$$	p:\1528\0226 SR98_B Wilson Rd\DGN\001933ER002-PHASE 1.dgn	COUNTY	PROJECT NUMBER	SHEET NO.	TOTAL SHEETS
			JACKSON	CSSTP-0001-00(933)	138	155

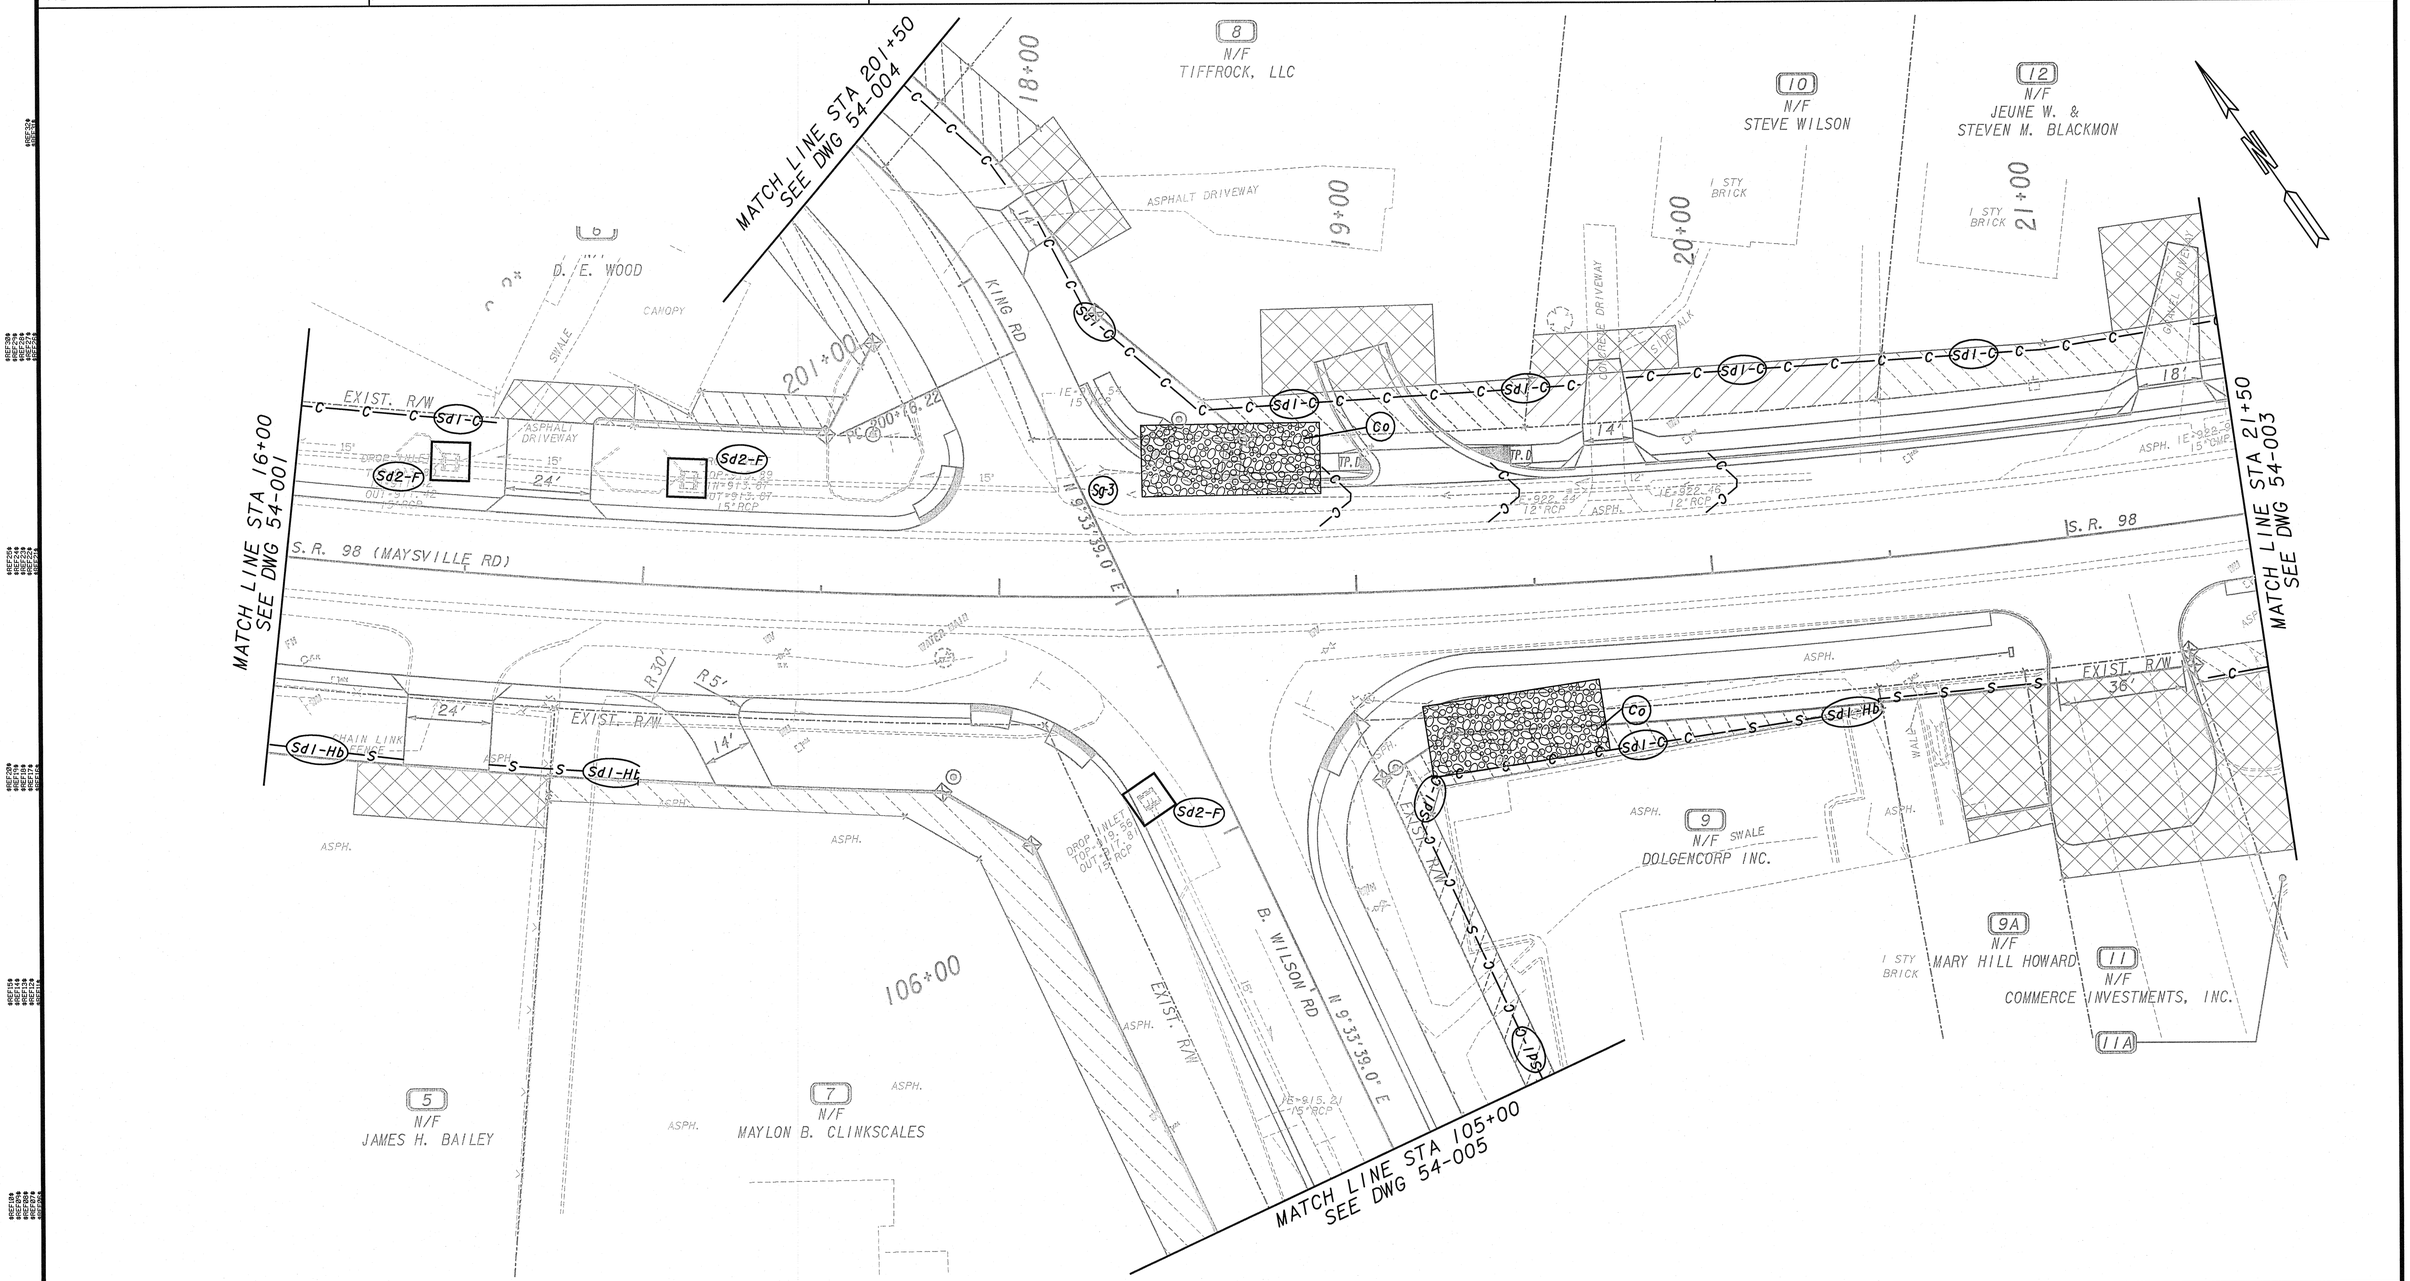

PROPERTY AND EXISTING R/W LINE	
REQUIRED R/W LINE	
CONSTRUCTION LIMITS	—C—F—
EASEMENT FOR CONSTR & MAINTENANCE OF SLOPES	
EASEMENT FOR CONSTR OF SLOPES	
EASEMENT FOR CONSTR OF DRIVES	

BEGIN LIMIT OF ACCESS	BLA
END LIMIT OF ACCESS	ELA
LIMIT OF ACCESS	
R/W AND LIMIT OF ACCESS	

SCALE IN FEET
0 20 40 80

URS
400 NORTHPARK TOWN CENTER
1000 ABERNATHY RD., N.E.
SUITE 900
ATLANTA, GA. 30328
TEL: (678) 808-8800 FAX: (678) 808-8400

GRESHAM SMITH AND PARTNERS

REVISION DATES

STATE OF GEORGIA
DEPARTMENT OF TRANSPORTATION
OFFICE OF TRAFFIC OPERATIONS

EROSION CONTROL PLAN-STAGE 1 PHASE 1

S.R. 98 @ B.WILSON RD. / KING RD.

DRAWING No. 54-002

GPLAW
...\DGN\001933ER002-PHASE 1.dgn