1/3/2007 1 39 09 PM \\GDOT-DSN1\GOPLOT\OCF\go_tiff_output gcf gowens Y \Contruction Details\English Construction Details (PRF)\d-41 prf GO-RD6

STATE	PROJECT NUMBER	SHEET NO	TOTAL SHEETS
GA.	CSSTP-0001-00(933)	155	155

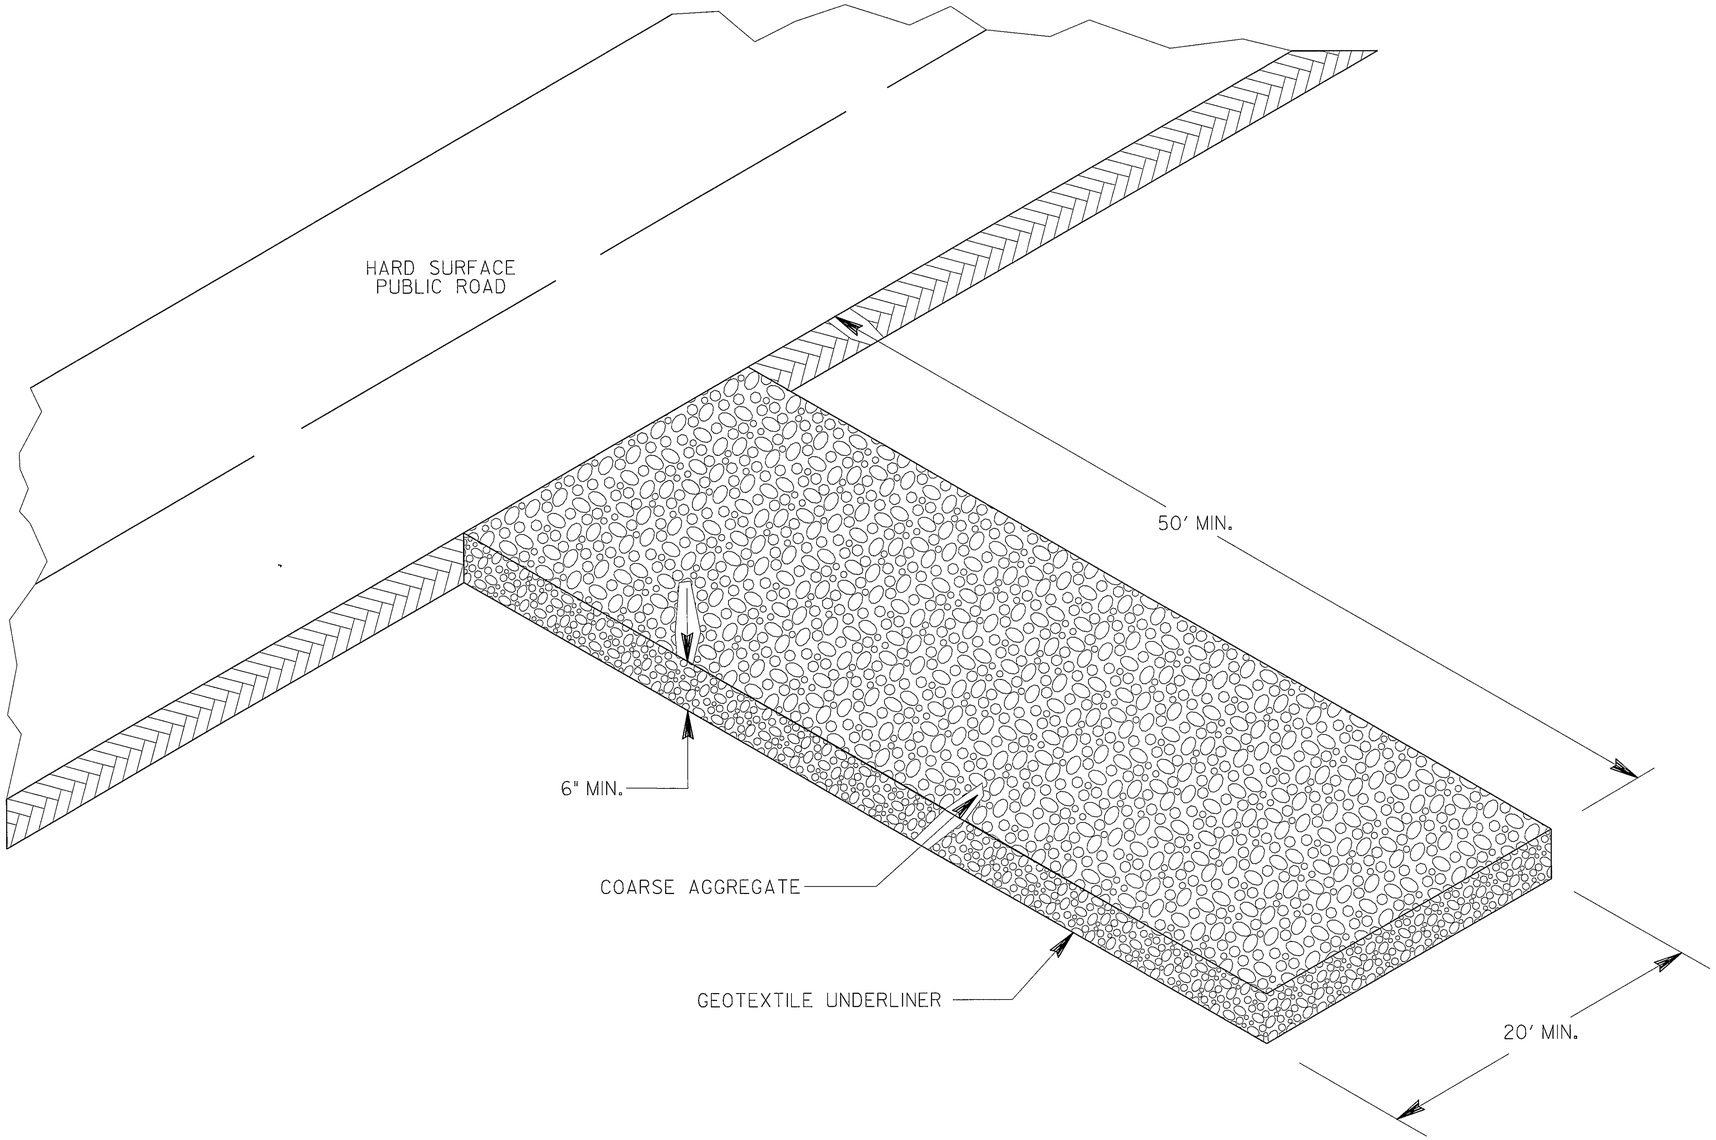

MAINTENANCE

THE EXIT SHALL BE MAINTAINED IN A CONDITION WHICH WILL PREVENT TRACKING OR FLOW OF MUD ONTO PUBLIC RIGHTS-OF-WAY. THIS MAY REQUIRE PERIODIC TOP DRESSING WITH 1.5 - 3.5 INCH STONE, AS CONDITIONS DEMAND, AND REPAIR AND/OR CLEANOUT OF ANY STRUCTURES TO TRAP SEDIMENT. ALL MATERIALS SPILLED, DROPPED, WASHED, OR TRACKED FROM VEHICLES OR SITE ONTO ROADWAYS OR INTO STORM DRAINS MUST BE REMOVED IMMEDIATELY.

ITEM: 163-0300__CONSTRUCTION EXIT___EACH

DATE	DEPARTMENT OF TRANSPORTATION STATE OF GEORGIA	
REVISION	CONSTRUCTION DETAIL CONSTRUCTION EXIT	
	NO SCALE	FEB., 2001
BY		NUMBER D-41