VOID

DATE$$$	TIME$$$	PRF	DGN	STATE	PROJECT NUMBER	SHEET NO.	TOTAL SHEETS
$USER$		$$PENTABLE$$		GA		70	638

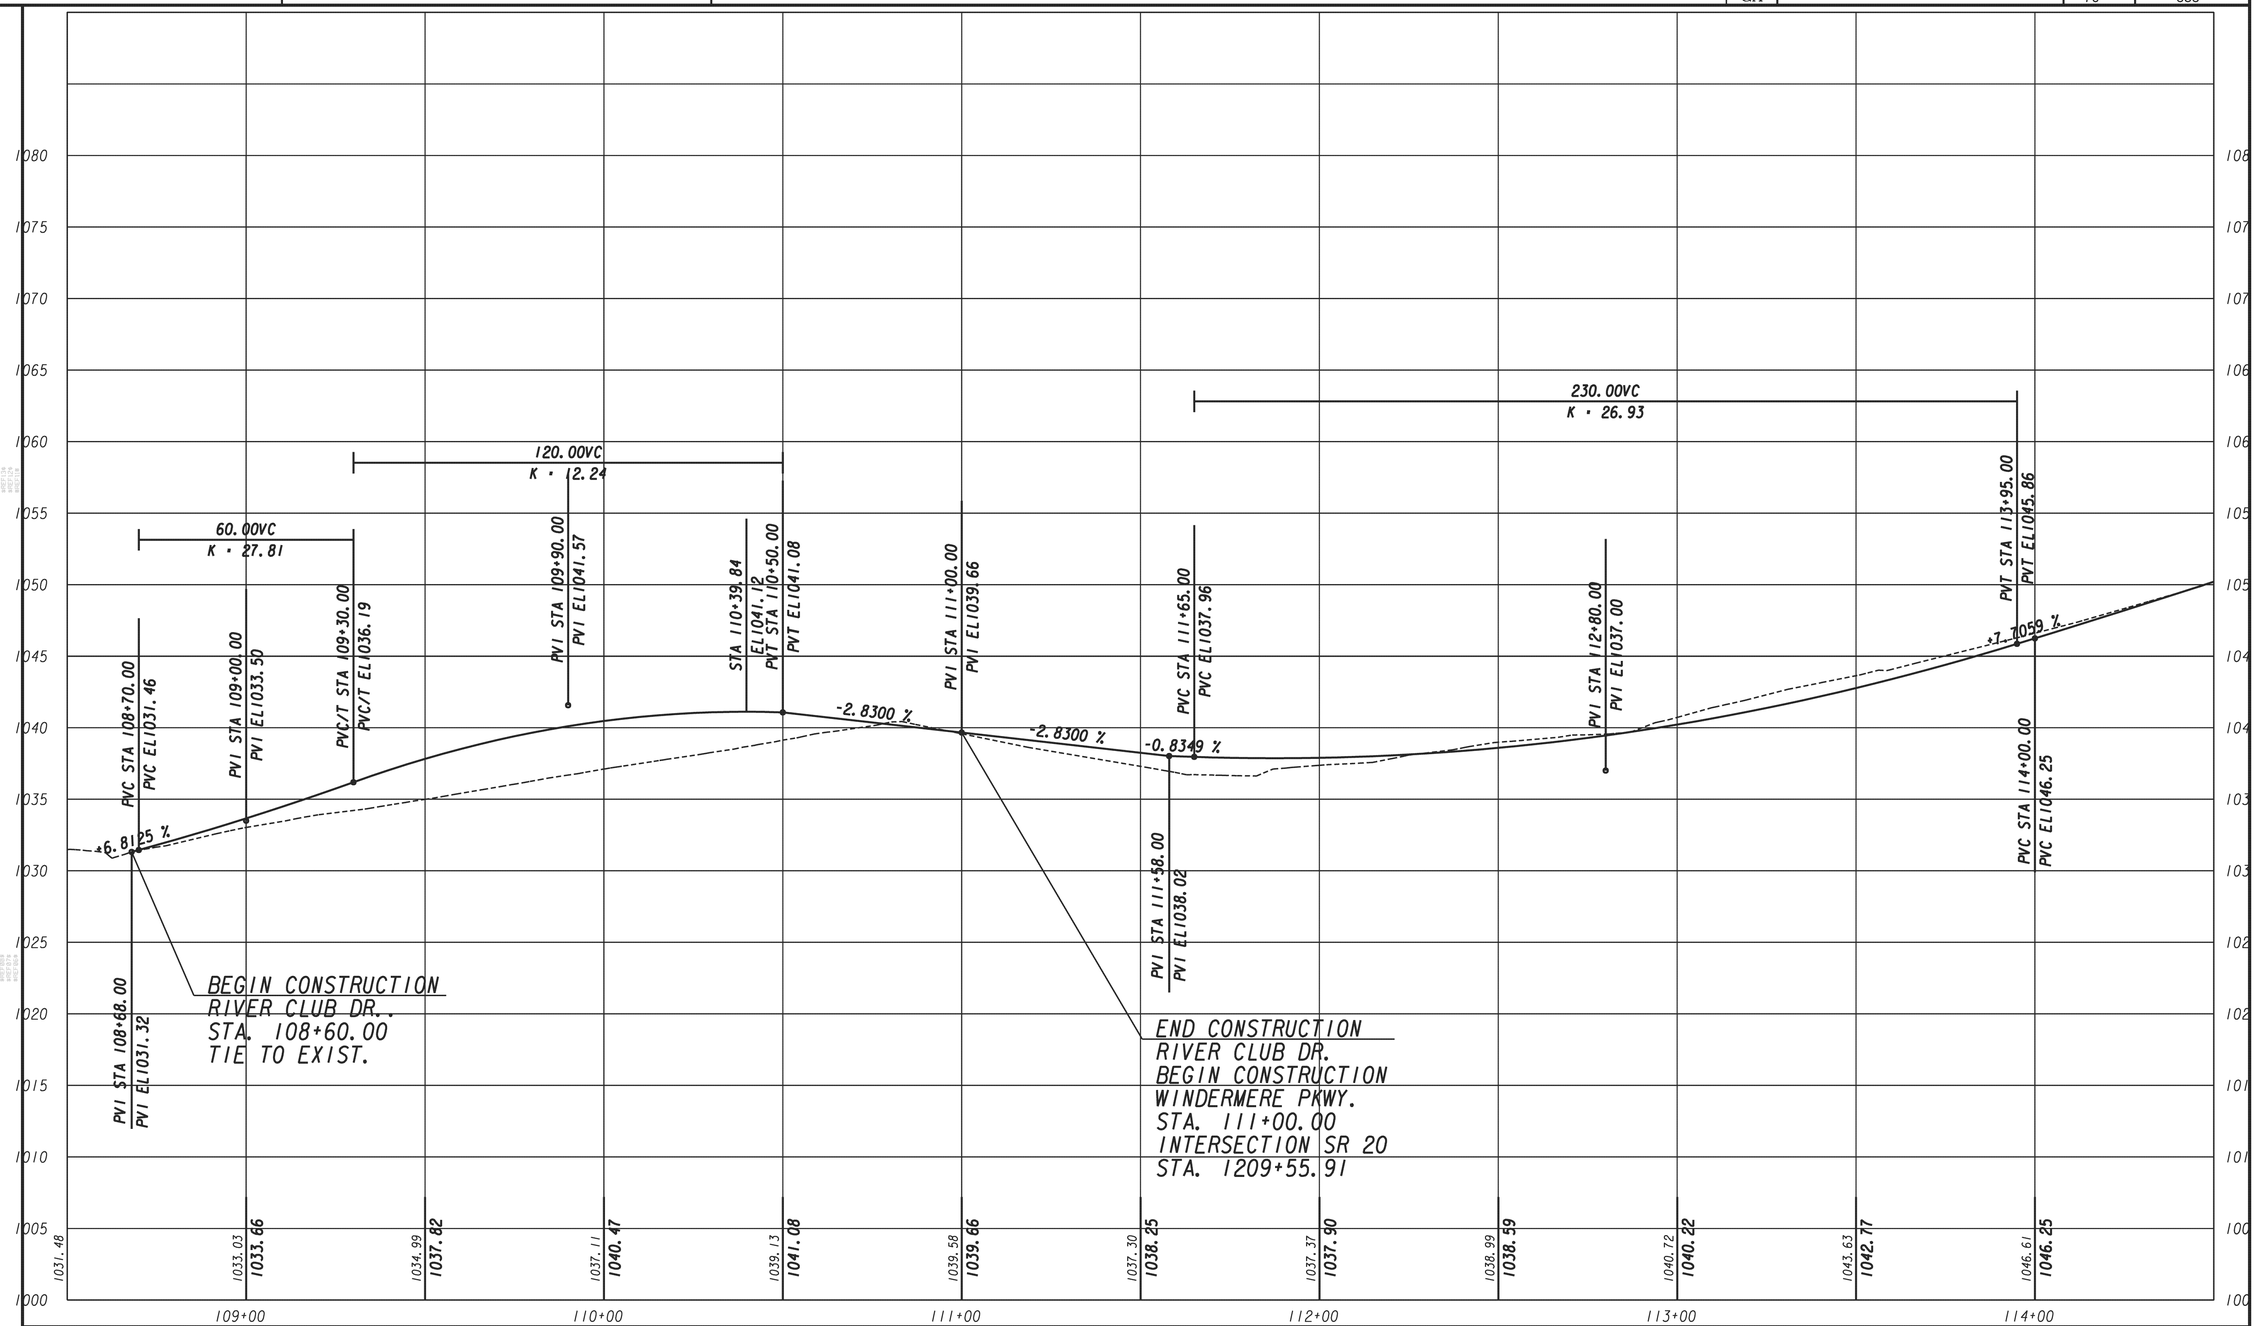

1" = 40' HORIZ
1" = 10' VERT

Moreland Altobelli Associates, Inc.
2211 Beaver Ruin Road
Suite 190
Norcross, Georgia 30071
Telephone (770) 263-5945

REVISION DATES

STATE OF GEORGIA
DEPARTMENT OF TRANSPORTATION

OFFICE:

CROSSROAD PROFILE
WINDERMERE PKWY/
RIVER CLUB DR.

DRAWING No. 16-009

3/1/2007 G20EDG

...\FOR048\HWY\DGN\002392PR111.dgn 12/11/2013 4:35:33 PM