VOID

| DATE$$$ | TIME$$$ | $PRF$ | $DGN$ | STATE | PROJECT NUMBER | SHEET NO. | TOTAL SHEETS |
|---|---|---|---|---|---|---|---|
| $USER$ | | $$PENTABLE$$ | | GA | STP00-0002-00(392) | 85 | 638 |

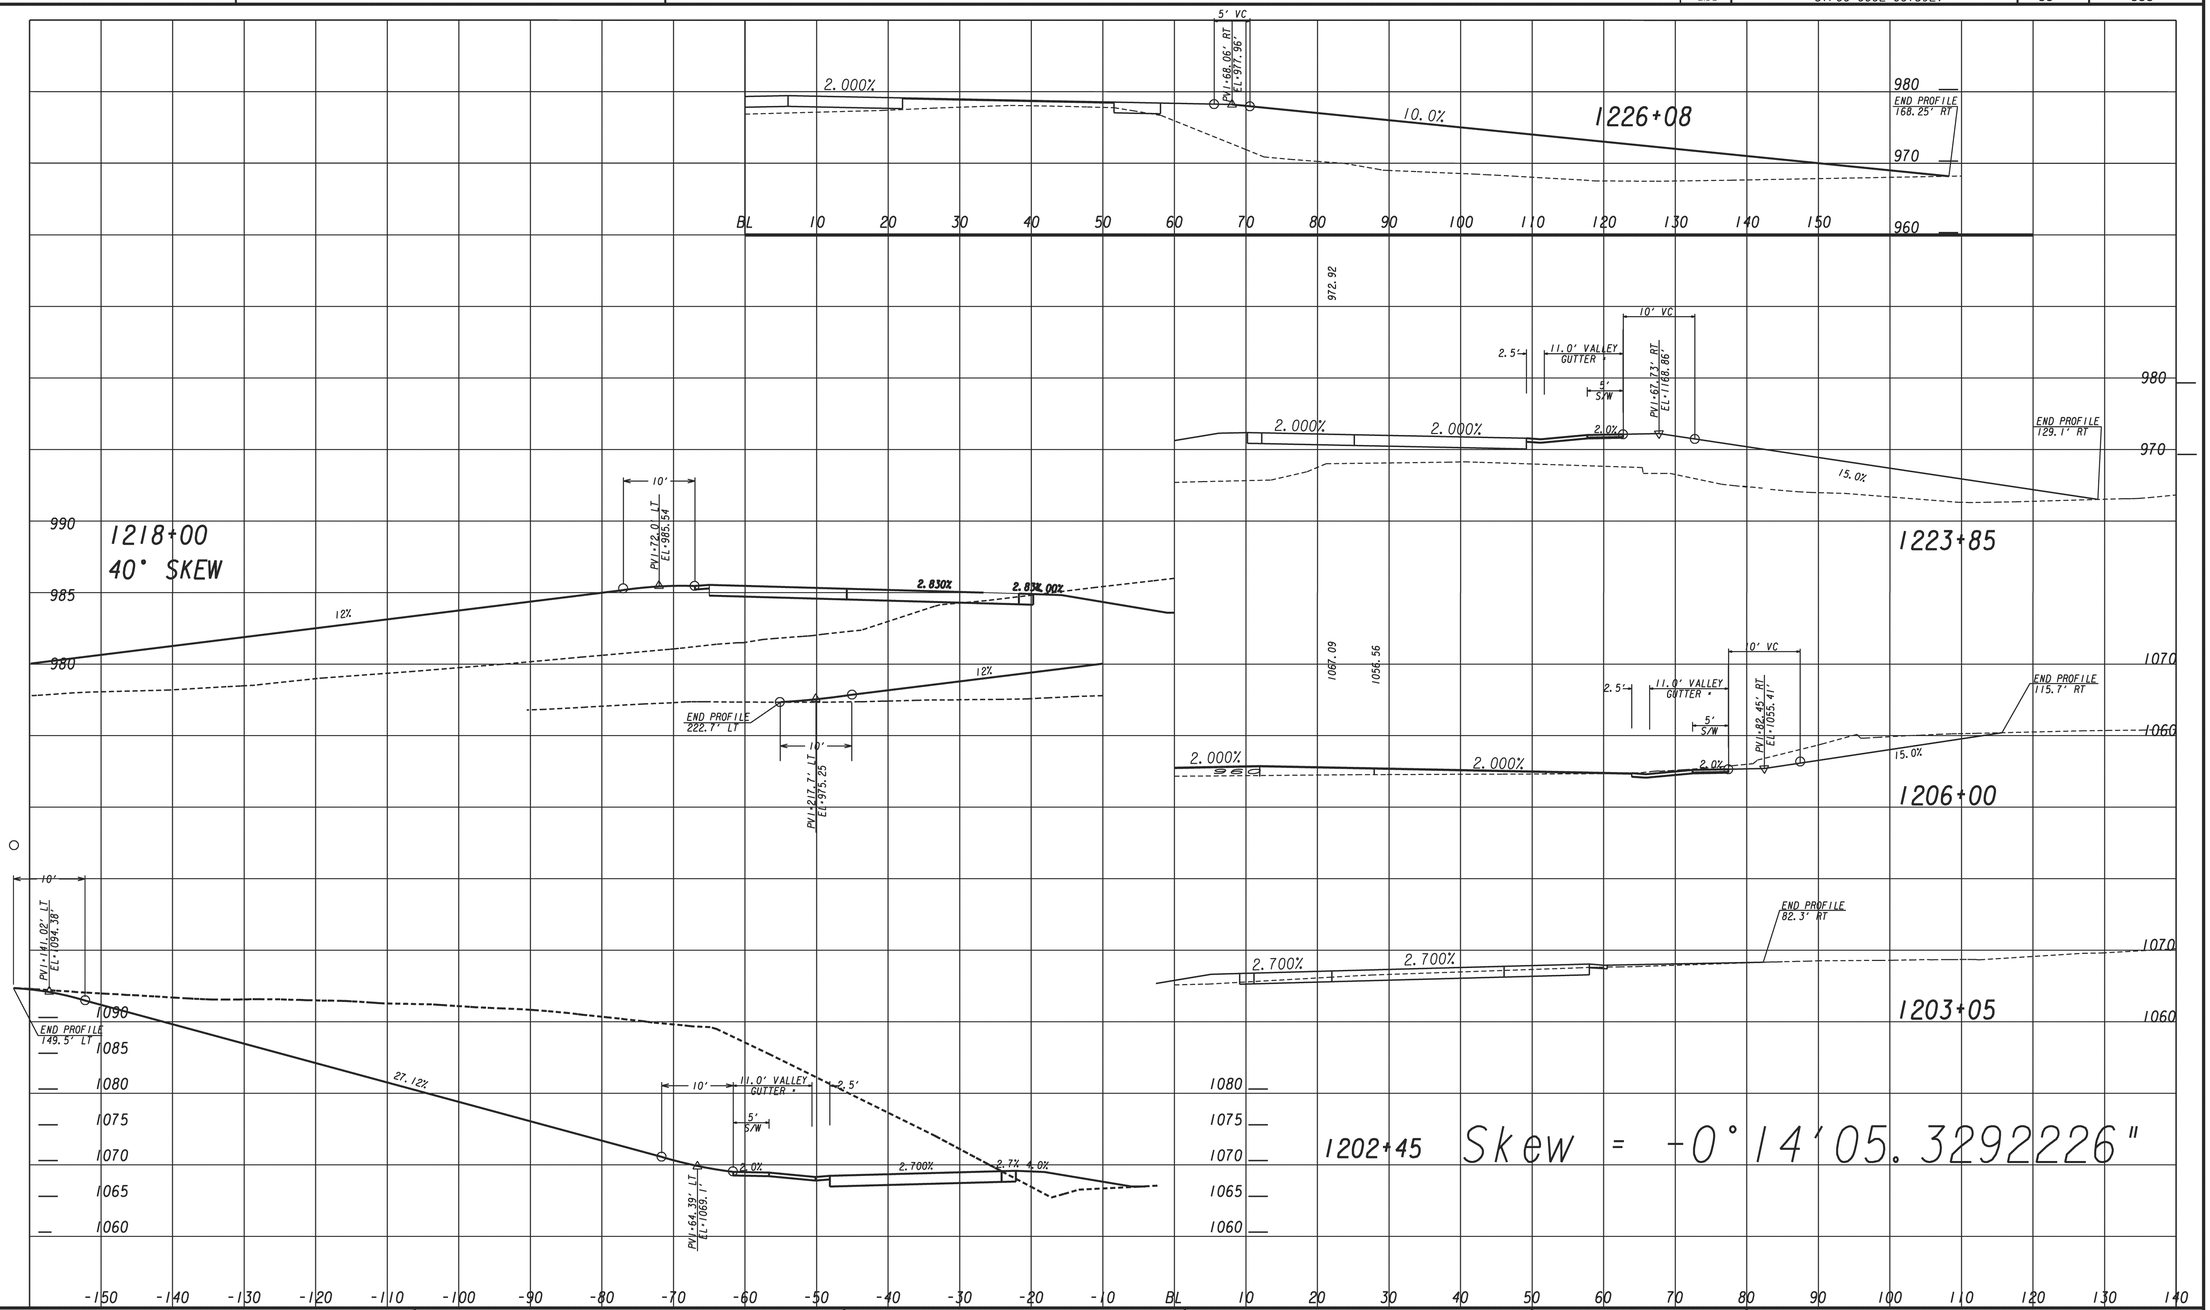


| REVISION DATES |
|---|
| |

SCALE 1 inch = 10 feet Vert.
SCALE 1 inch = 10 feet Horiz.

MA Associates, Inc.
2211 Beaver Ruin Road
Suite 190
Norcross, Georgia 30071
Telephone (770) 263-5945

STATE OF GEORGIA
DEPARTMENT OF TRANSPORTATION

OFFICE:

**DRIVEWAY PROFILE**
S. R. 20 BUFORD HIGHWAY

DRAWING No. 17-08

1/5/2009 GPLW

...\FOR048\HWY\DGN\002392dr01.dgn 11/7/2013 11:07:00 AM