DATE$$$	TIME$$$	PRF	DGN	COUNTY	PROJECT NUMBER	SHEET NO.	TOTAL SHEETS
$USER$		$$PENTABLE$$		FORSYTH	STP00-0002-00(392)	95	638

VOID

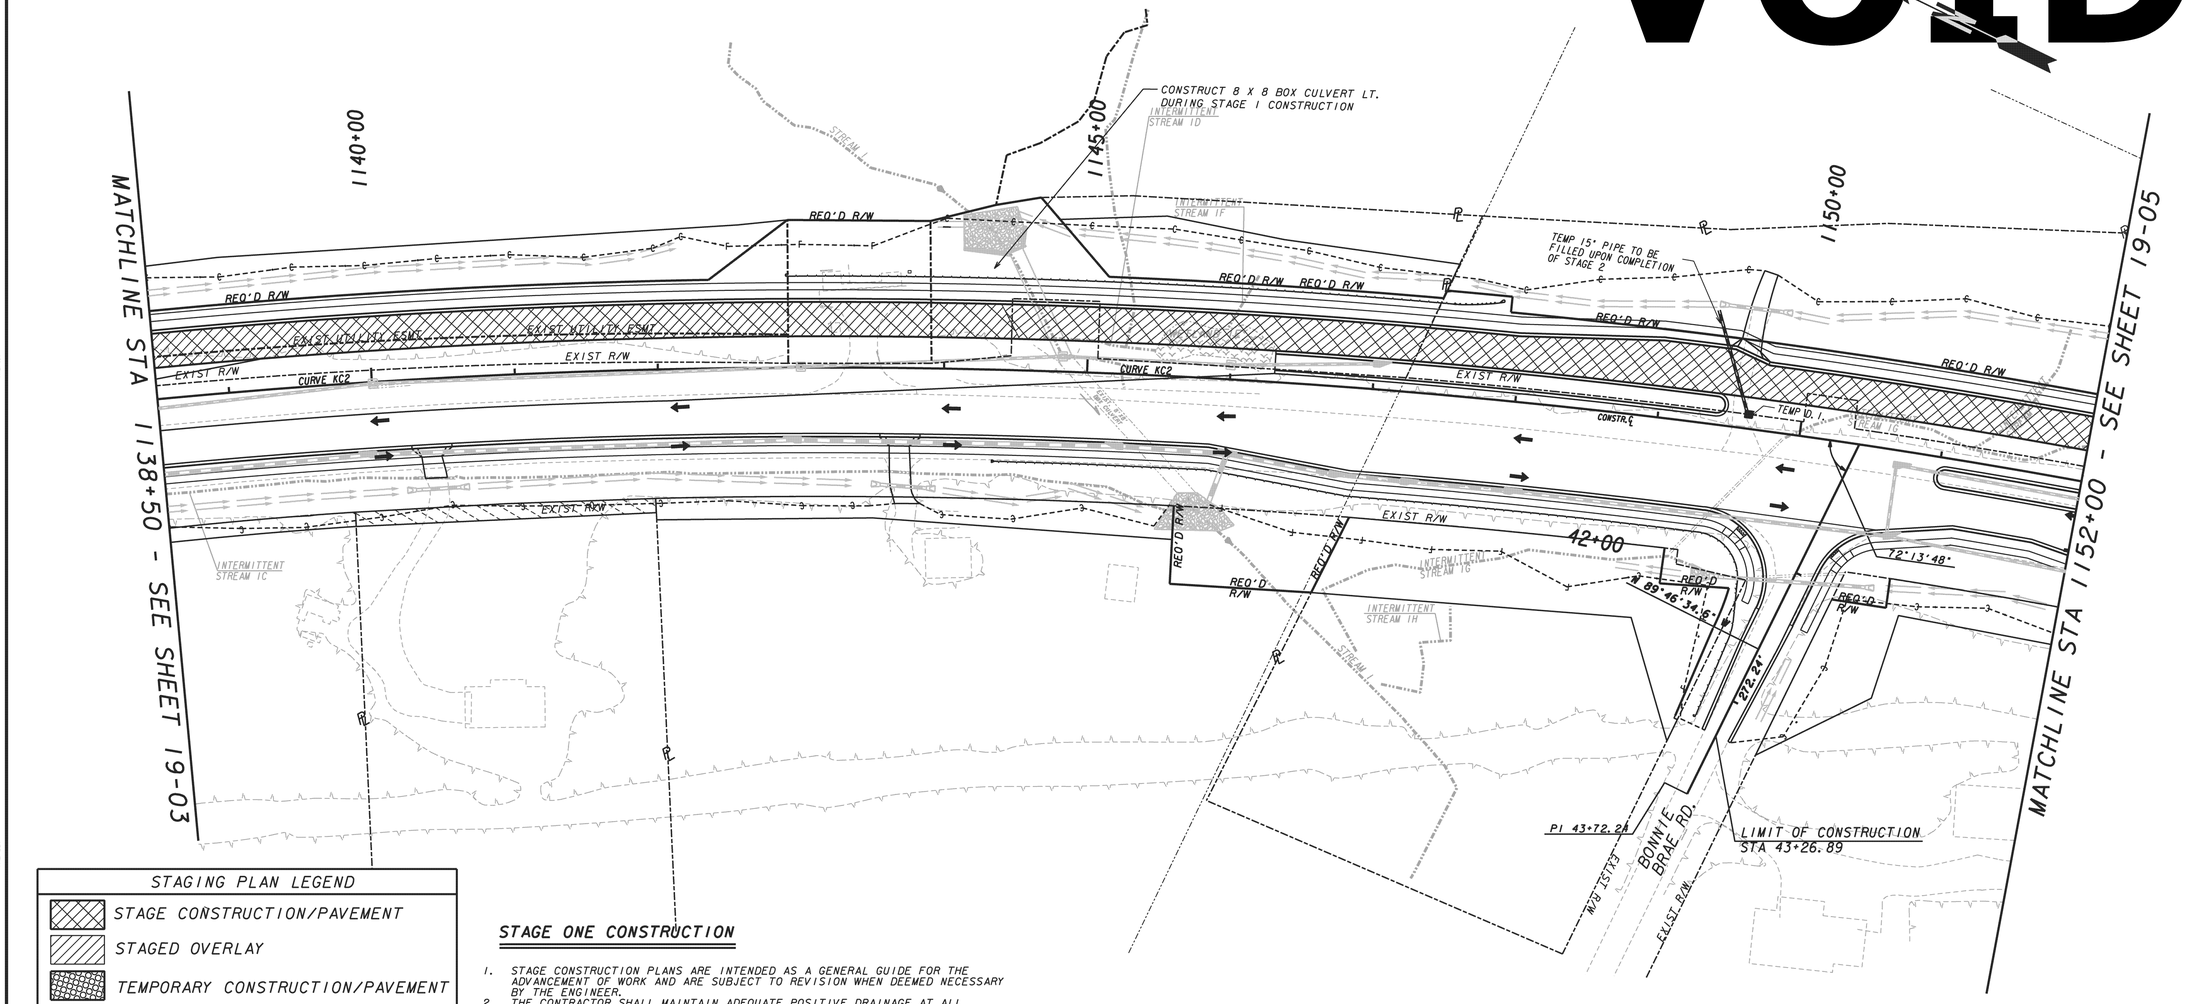

STAGING PLAN LEGEND
STAGE CONSTRUCTION/PAVEMENT
STAGED OVERLAY
TEMPORARY CONSTRUCTION/PAVEMENT
TEMPORARY CONCRETE BARRIERS
TEMPORARY SAND LOADED MODULES
STAGE TRAFFIC

STAGE ONE CONSTRUCTION

1. STAGE CONSTRUCTION PLANS ARE INTENDED AS A GENERAL GUIDE FOR THE ADVANCEMENT OF WORK AND ARE SUBJECT TO REVISION WHEN DEEMED NECESSARY BY THE ENGINEER.
2. THE CONTRACTOR SHALL MAINTAIN ADEQUATE POSITIVE DRAINAGE AT ALL LOCATIONS AT ALL TIMES. STAGE CONSTRUCTION AND TEMPORARY PIPE MAY BE REQUIRED AT CROSS DRAINS WHERE DIRECTED BY THE ENGINEER.
3. ACCESS SHALL BE MAINTAINED AT ALL TIMES TO SIDE STREETS AND DRIVEWAYS UNLESS NOTED OTHERWISE.
4. THE CONTRACTOR SHALL BE RESPONSIBLE FOR SHIFTING OF TRAFFIC SIGNAL HEADS NECESSARY TO IMPLEMENT TRAFFIC SHIFTS AND/OR DETOURS.
5. PLACE TRAFFIC CONTROL BARRICADES, SIGNS AND MARKINGS ALONG EXISTING PAVEMENT ADJACENT TO CONSTRUCTION.
6. MAINTAIN ALL EXISTING TRAFFIC LANES THROUGH THE LIMITS OF THE PROJECT FOR SR 20.

STAGING PLANS - STAGE 1

PROPERTY AND EXISTING R/W LINE	
REQUIRED R/W LINE	
CONSTRUCTION LIMITS	—C—F—
EASEMENT FOR CONSTR & MAINT. OF SLOPES & UTILITIES	
EASEMENT FOR CONSTR OF SLOPES	
EASEMENT FOR CONSTR OF DRIVES	

BEGIN LIMIT OF ACCESS	BLA
END LIMIT OF ACCESS	ELA
LIMIT OF ACCESS	
R/W AND LIMIT OF ACCESS	
EXISTING R/W LINE	
ENVIRONMENTALLY SENSITIVE AREA (ESA)	

Moreland Altobelli Associates, Inc.
2211 Beaver Ruin Road
Suite 190
Norcross, Georgia 30071
Telephone (770) 263-5945

SCALE IN FEET
0 50 100 200

REVISION DATES		

STATE OF GEORGIA
DEPARTMENT OF TRANSPORTATION
OFFICE: PROGRAM DELIVERY

CONSTRUCTION STAGING PLAN

STAGE 1

DRAWING No. 19-04

3/1/2007 GPLN

...\hwy\dgn\002392st#1_04.dgn 12/12/2013 9:27:13 AM