VOID

DATE$$$	TIME$$$	PRF	DGN	STATE	PROJECT NUMBER	SHEET NO.	TOTAL SHEETS
$USER$		$$PENTABLE$$		GA	STP00-0002-00(392)	302	638

NOTE: MEDIAN DROP INLETS SHALL BE CONSTRUCTED PER GDOT DETAIL D-4

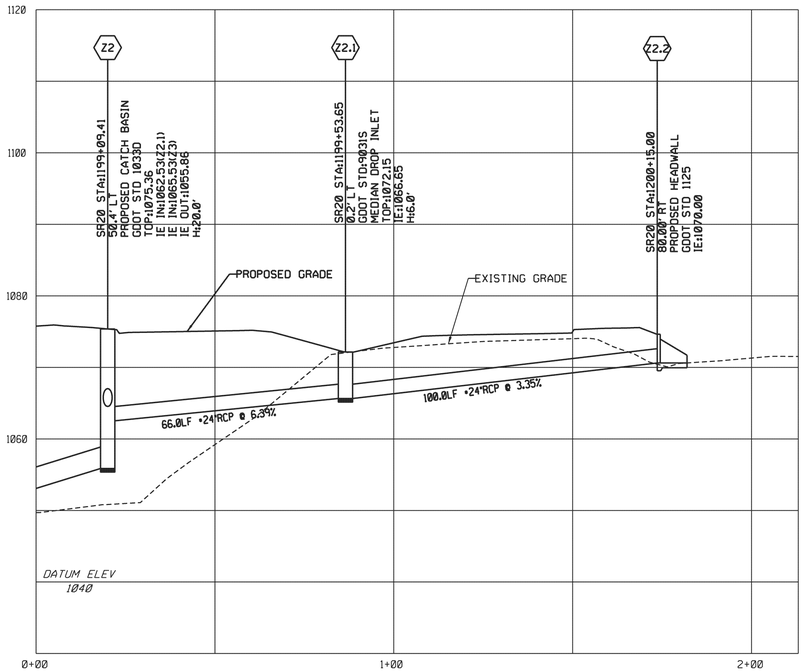

STORM LINE Z2-Z2.2 PROFILE

HORIZONTAL SCALE: 1"=20'
VERTICAL SCALE: 1"=10'

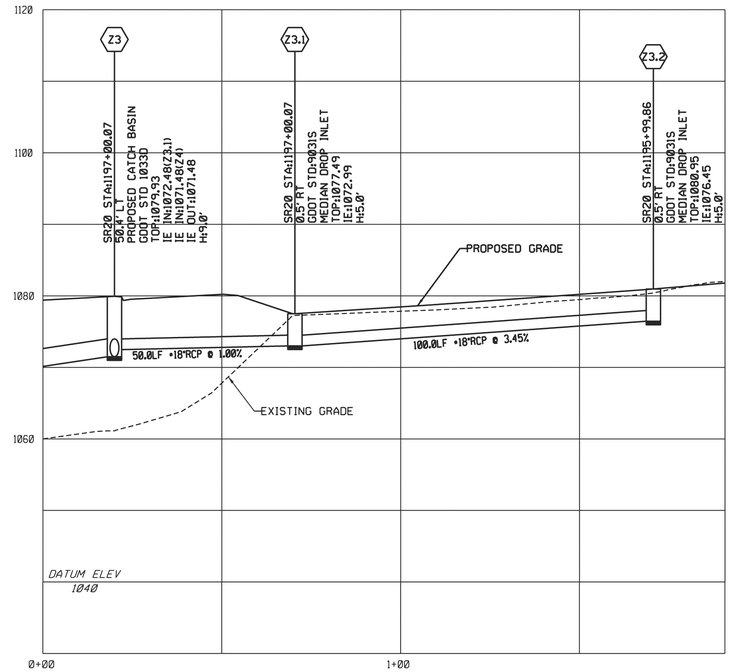

STORM LINE Z3-Z3.2 PROFILE

HORIZONTAL SCALE: 1"=20'
VERTICAL SCALE: 1"=10'

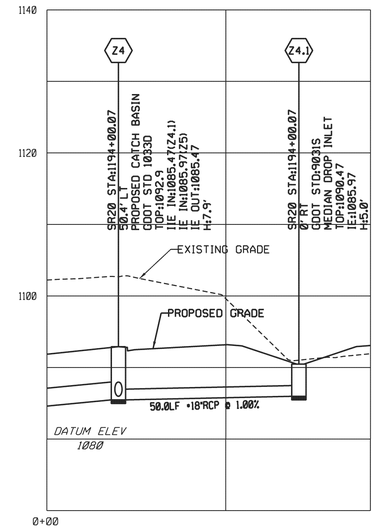

STORM LINE Z4-Z4.1 PROFILE

HORIZONTAL SCALE: 1"=20'
VERTICAL SCALE: 1"=10'

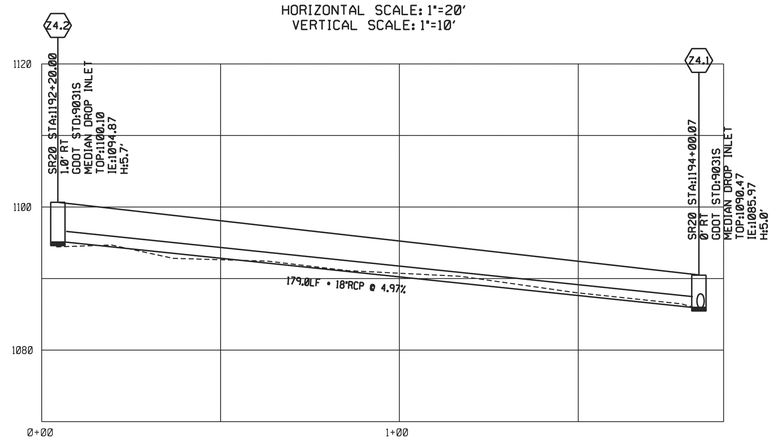

STORM LINE Z4.1-Z4.2 PROFILE

HORIZONTAL SCALE: 1"=20'
VERTICAL SCALE: 1"=10'

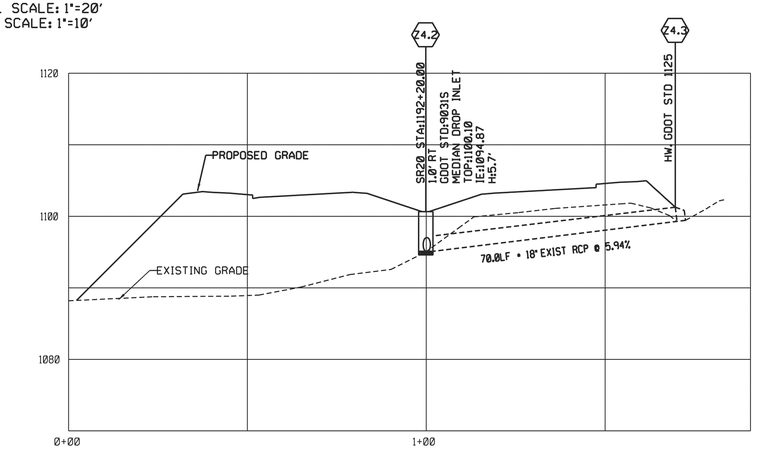

STORM LINE Z4.2 PROFILE

HORIZONTAL SCALE: 1"=20'
VERTICAL SCALE: 1"=10'

Moreland Altobelli Associates, Inc.
(770) 263-5945

DESIGNED BY:
DRAWN BY:
CHECKED BY:
SUPERVISED BY:

REVISION DATES		

STATE OF GEORGIA
DEPARTMENT OF TRANSPORTATION

OFFICE: DISTRICT 7

DRAINAGE PROFILES
LINE Z2 - Z2.2

LINE Z2-Z2.2, Z3-Z3.2, Z4-Z4.1

DRAWING No. 22-37

1/5/2009 GPLN

...\for048\hwy\dgn\002392dp37.dgn 11/7/2013 3:22:43 PM