DATE$$$	TIME$$$	PRF	DGN	STATE	PROJECT NUMBER	SHEET NO.	TOTAL SHEETS
$USER$		$$PENTABLE$$		GA	STP00-0002-00(392)	311	638

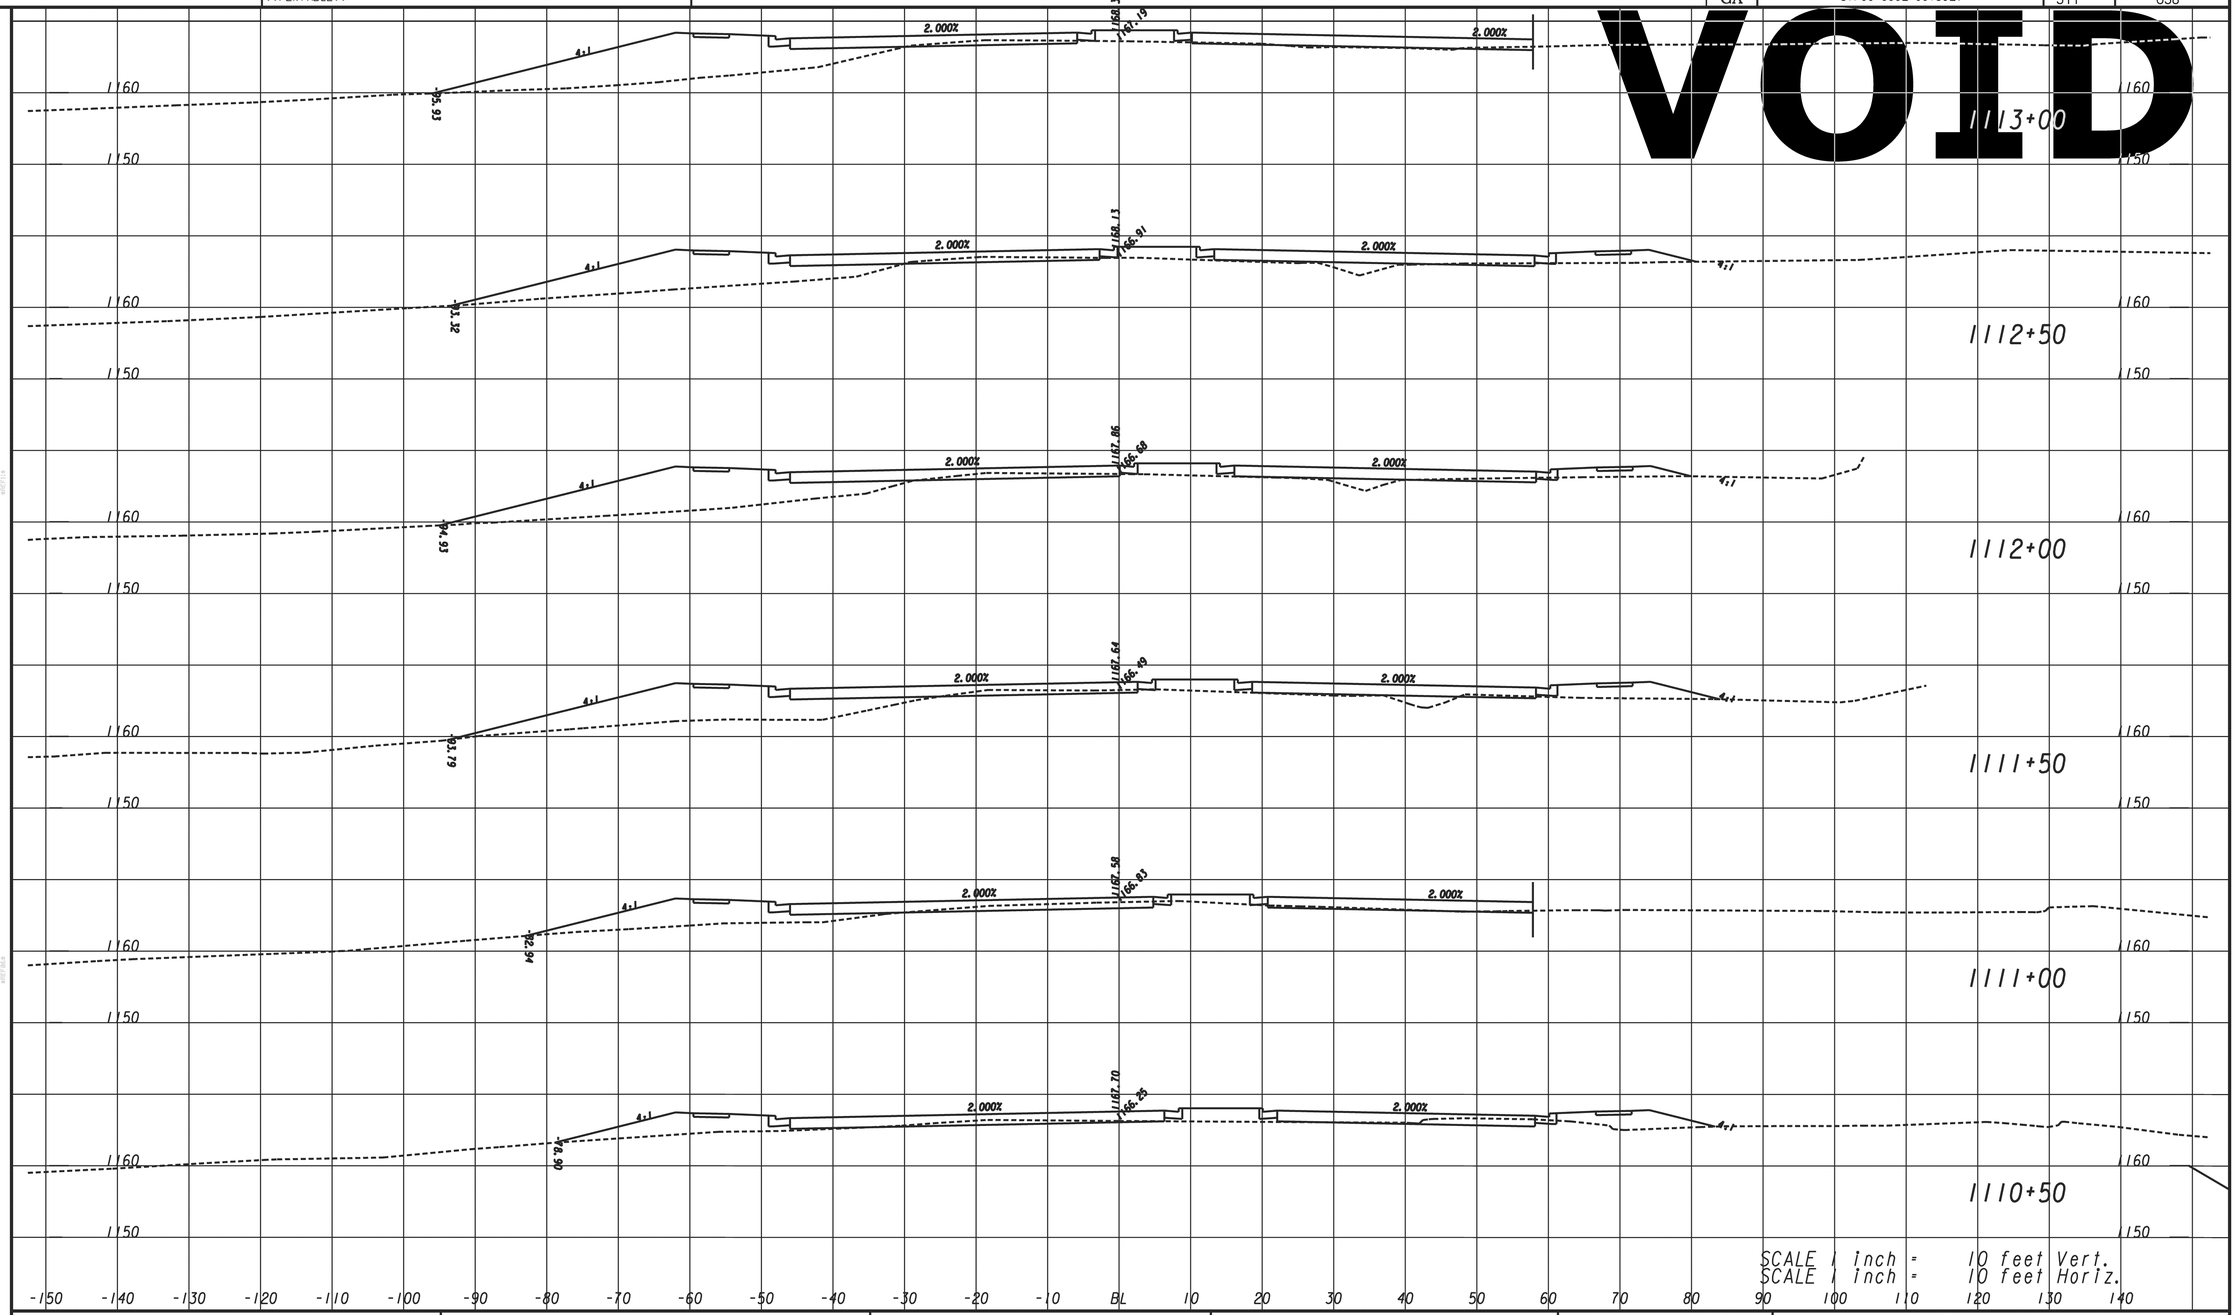

KCI - EXIST EOP

Moreland Altobelli Associates, Inc.
2211 Beaver Ruin Road
Suite 190
Norcross, Georgia 30071
Telephone (770) 263-5945

REVISION DATES

STATE OF GEORGIA
DEPARTMENT OF TRANSPORTATION
OFFICE: PROGRAM DELIVERY

CROSS SECTIONS

SR 20/BUFORD HWY

DRAWING No. 23-05

3/1/2007 SUXSEW

...\FOR048\HWY\DGN\002392XS01.dgn 11/7/2013 1:22:40 PM