DATE$$S	TIME$$S	PRFS	DGNS	COUNTY	PROJECT NUMBER	SHEET NO.	TOTAL SHEETS
$USER$S		$$PENTABLE$$S		FORSYTH	STP00-0002-00(392)	412	638

VOID

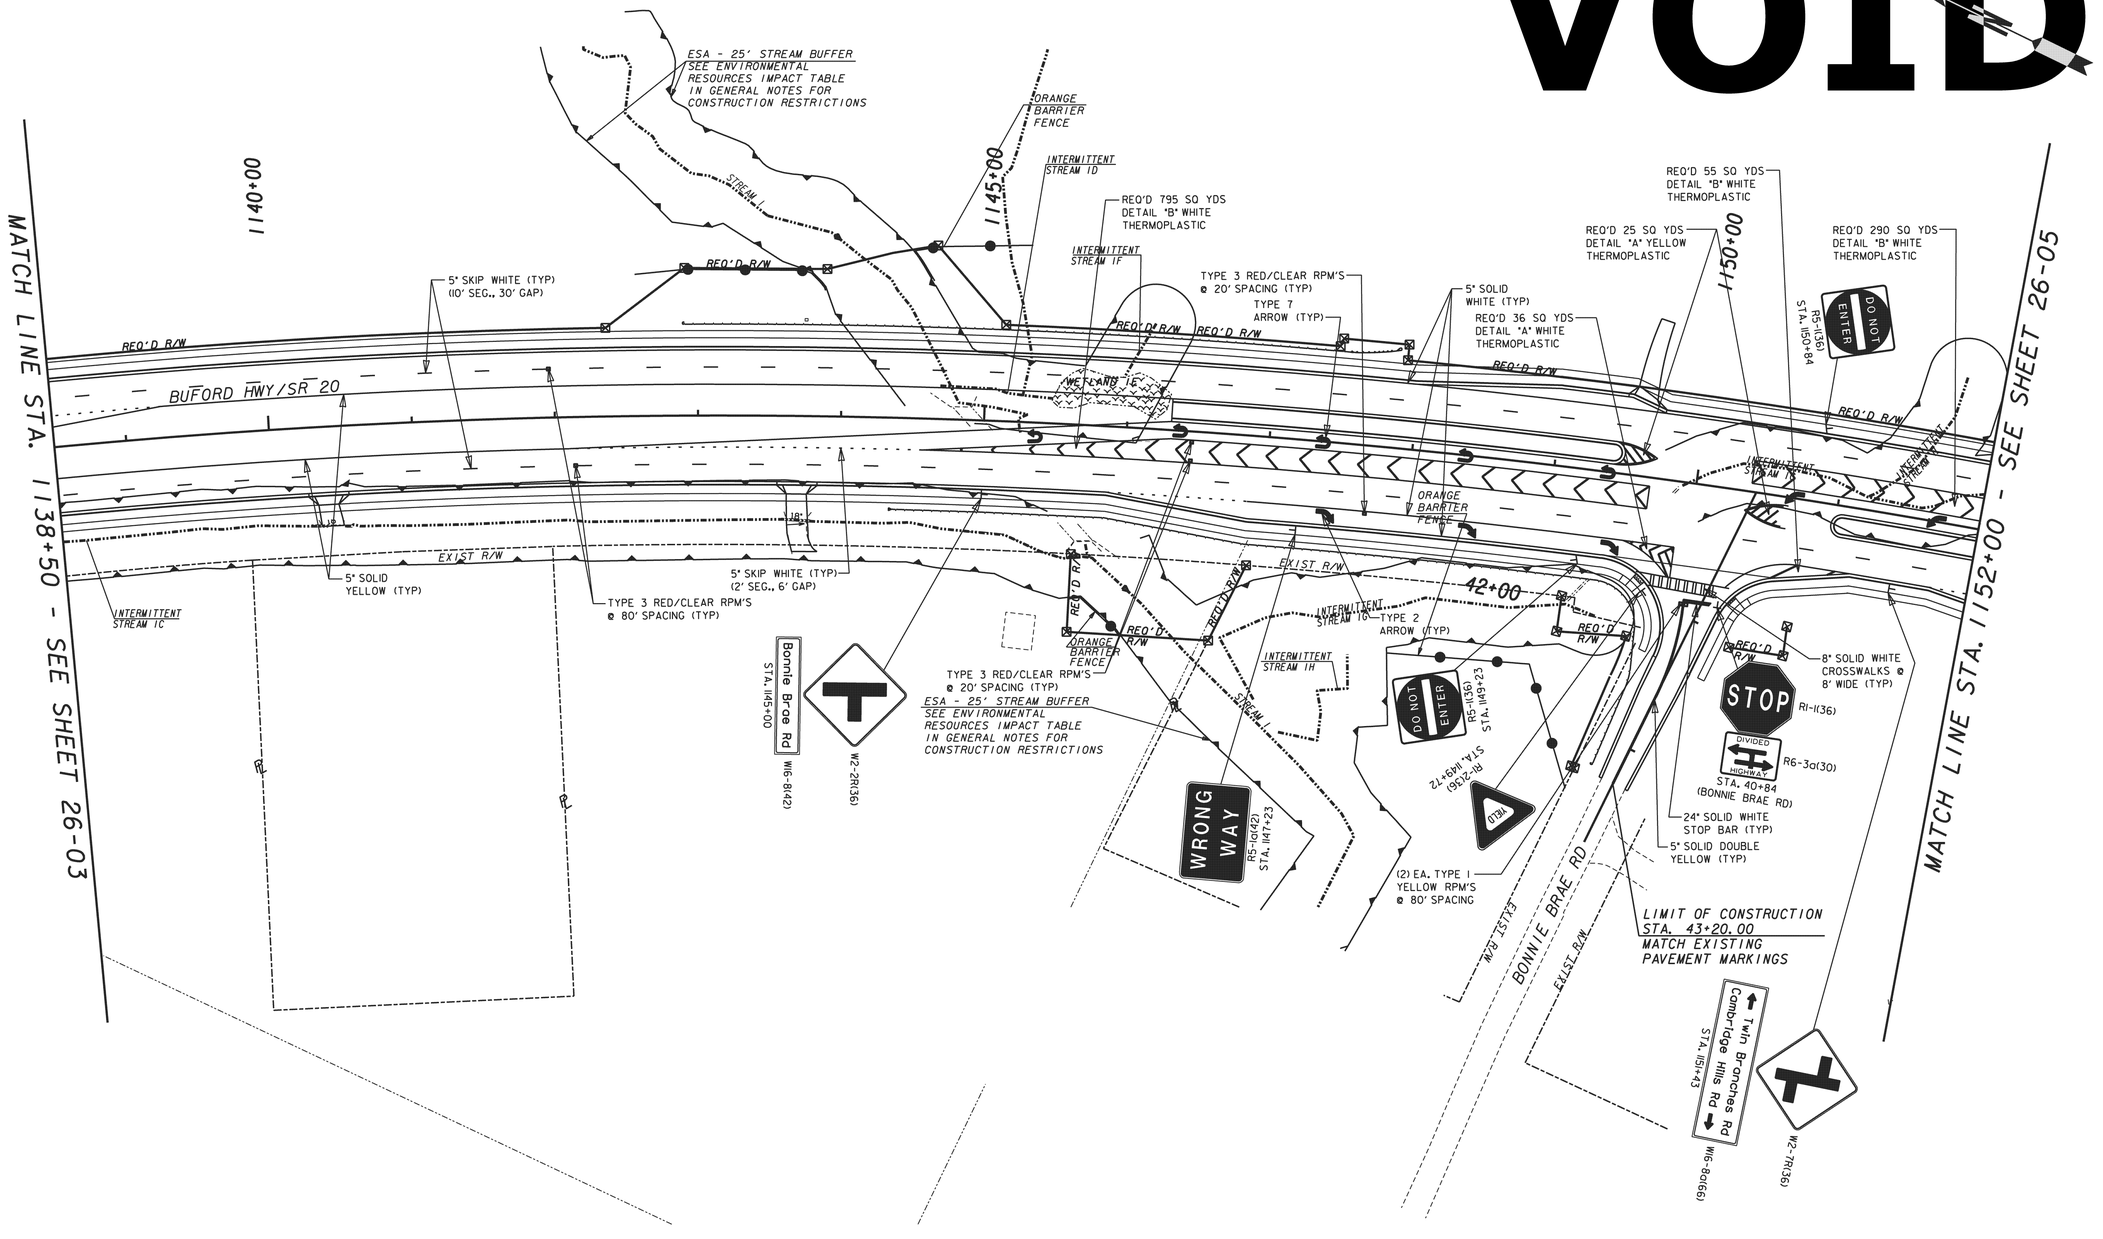

PROPERTY AND EXISTING R/W LINE	BEGIN LIMIT OF ACCESS.....BLA
REQUIRED R/W LINE	END LIMIT OF ACCESS.....ELA
CONSTRUCTION LIMITS —C—F—	LIMIT OF ACCESS
EASEMENT FOR CONSTR & MAINT. OF SLOPES & UTILITIES	R/W AND LIMIT OF ACCESS
EASEMENT FOR CONSTR OF SLOPES	EXISTING R/W LINE
EASEMENT FOR CONSTR OF DRIVES	ENVIRONMENTALLY SENSITIVE AREA (ESA)

Moreland Altobelli Associates, Inc.
2211 Beaver Ruin Road
Suite 190
Norcross, Georgia 30071
Telephone (770) 263-5945

SCALE IN FEET
0 50 100 200

REVISION DATES		

STATE OF GEORGIA
DEPARTMENT OF TRANSPORTATION
OFFICE: PROGRAM DELIVERY

SIGNING AND MARKING PLANS

STA. 1138+50 TO STA. 1152+00

DRAWING No. 26-04

3/1/2007 GPLN

...\FOR048\HWY\DGN\002392sm04.dgn 12/12/2013 1:51:23 PM