CONTROL POINT	NORTH COORDINATE	EAST COORDINATE	ELEV.	LOCATION STATION	LOCATION OFFSET
TRAV39	1376063.8516	2254233.5538	949.2925	STA. 250+79.50 PONCE DE LEON AVENUE	27.22' RT

NOTE: LIMBS OF EXISTNG TREES SHALL BE TRIMMED TO PROVIDE FOR AN 8' CLEARANCE OVER SIDEWALKS.

CURVE PONCE17
Δ = 19°23'27.2" (RT)
D = 1°30'28.0"
T = 649.23
L = 1286.05
E = 55.06
R = 3800.00
PC STA = 259+56.85
PI STA = 266+06.08
PI X = 2254823.76
PI Y = 1376851.64
PT STA = 272+42.90

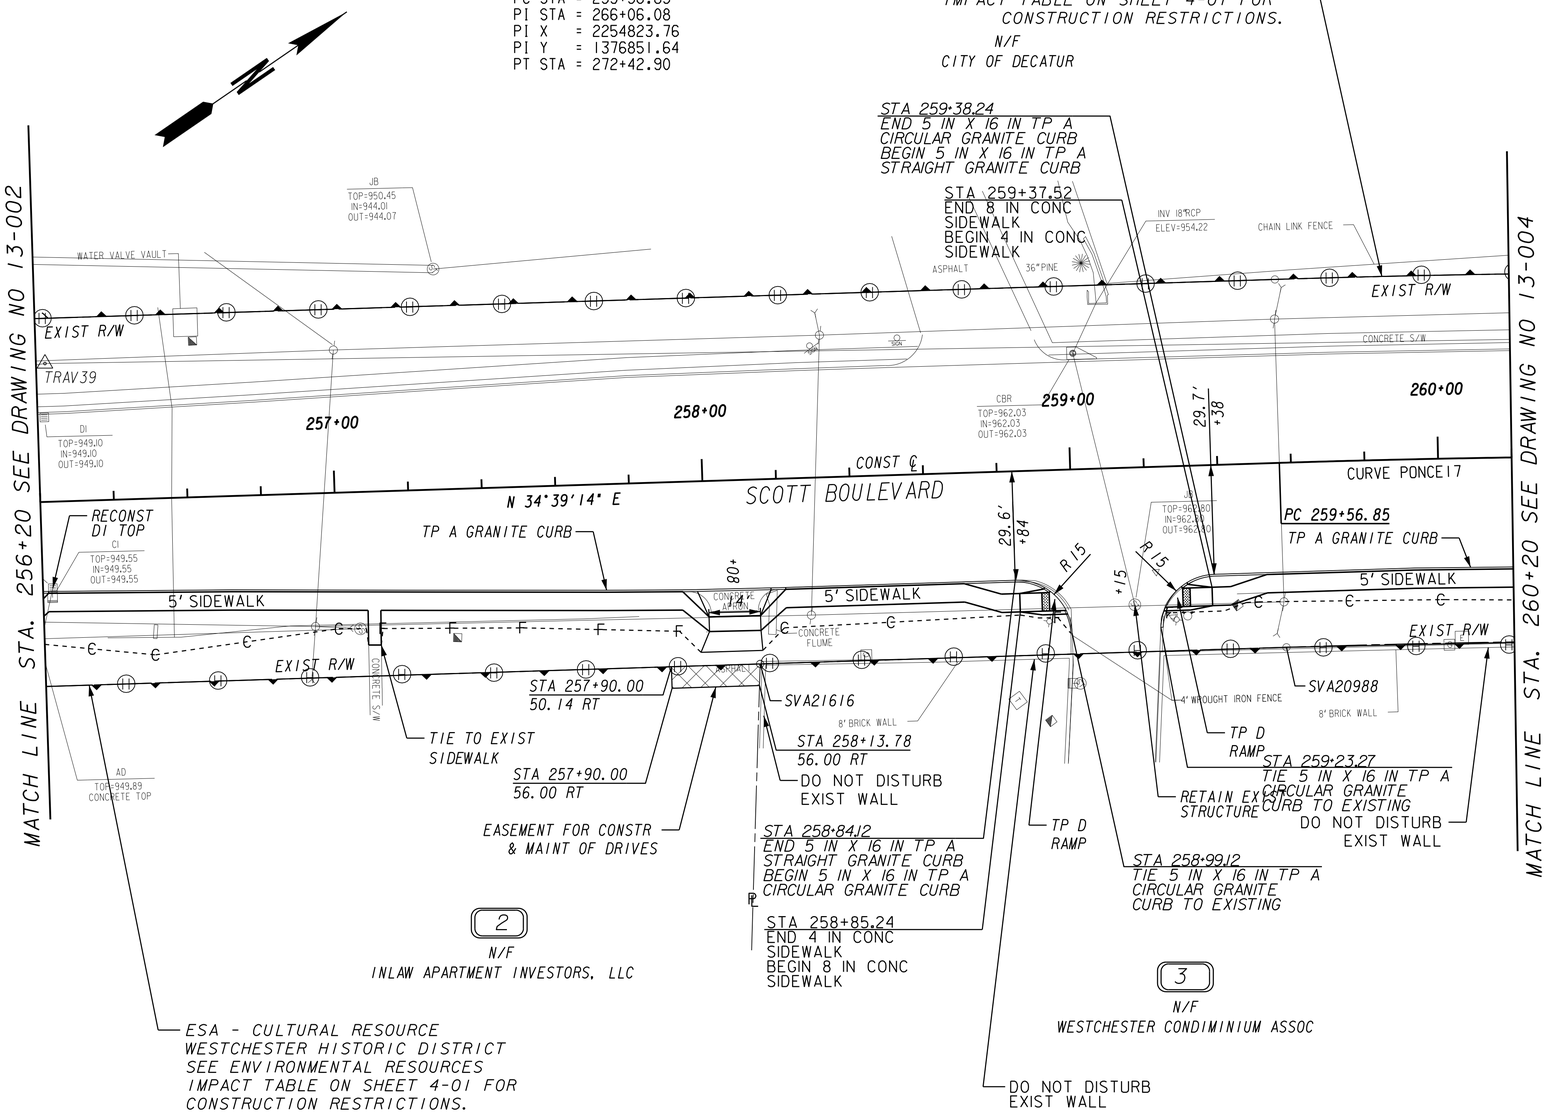

PROPERTY AND EXISTING R/W LINE
REQUIRED R/W LINE
CONSTRUCTION LIMITS
EASEMENT FOR CONSTR & MAINTENANCE OF SLOPES
EASEMENT FOR CONSTR OF SLOPES
EASEMENT FOR CONSTR OF DRIVES

BEGIN LIMIT OF ACCESS.....BLA
END LIMIT OF ACCESS.....ELA
LIMIT OF ACCESS
REQ'D R/W & LIMIT OF ACCESS
ESA - BOUNDARY LINE

ARCADIS
Infrastructure · Water · Environment · Buildings

SCALE IN FEET
0 20 40 80

REVISION DATES

STATE OF GEORGIA
DEPARTMENT OF TRANSPORTATION
OFFICE: PROGRAM DELIVERY

MAINLINE PLAN

SR 8/SIDEWALK IMPROVEMENTS

DRAWING No. 13-003

3/1/2007 GPLM