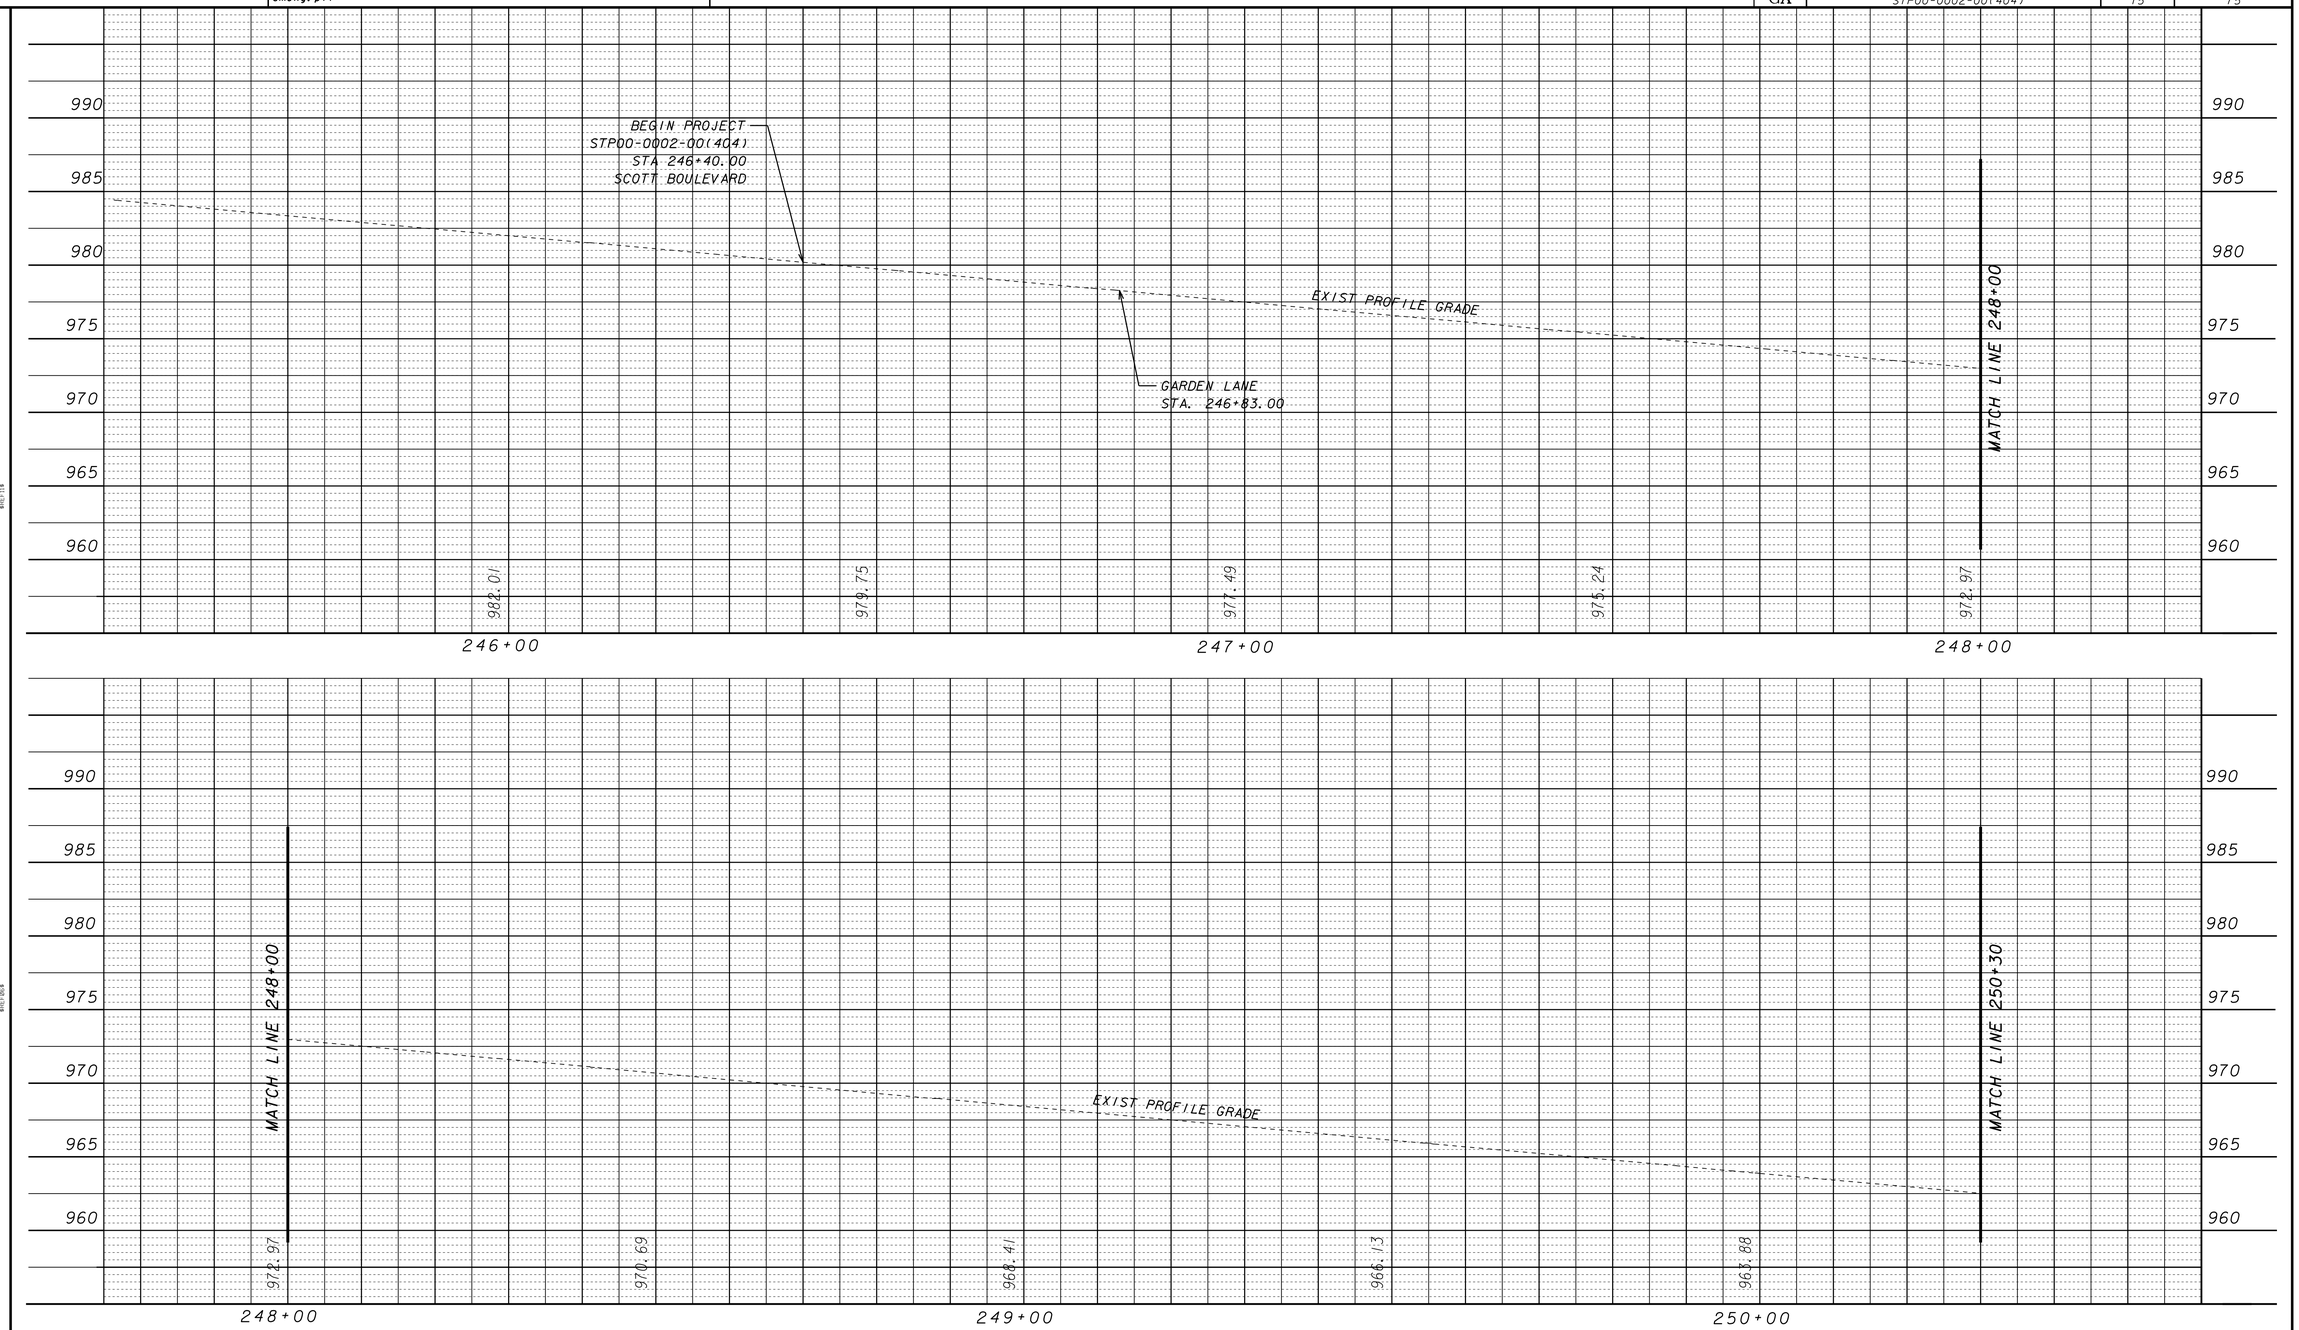


ARCADIS
Infrastructure · Water · Environment · Buildings

SCALE : 1" = 10' HORIZ.
1" = 5' VERT.

| REVISION DATES | | |
|---|---|---|
| | | |

STATE OF GEORGIA
DEPARTMENT OF TRANSPORTATION
OFFICE: GDOT DISTRICT 7

**MAINLINE PROFILE**

SR 8/SIDEWALK IMPROVEMENTS

DRAWING No. 15-001

3/1/2007 GPLN