DATETIME$$$	TIME$$$	PRF	DGN	COUNTY	PROJECT NUMBER	SHEET NO.	TOTAL SHEETS
$USER$		$$PENTABLE$$		MUSCOGEE/CHATTAHOOCHEE	STP-0002-00(408)	21	106

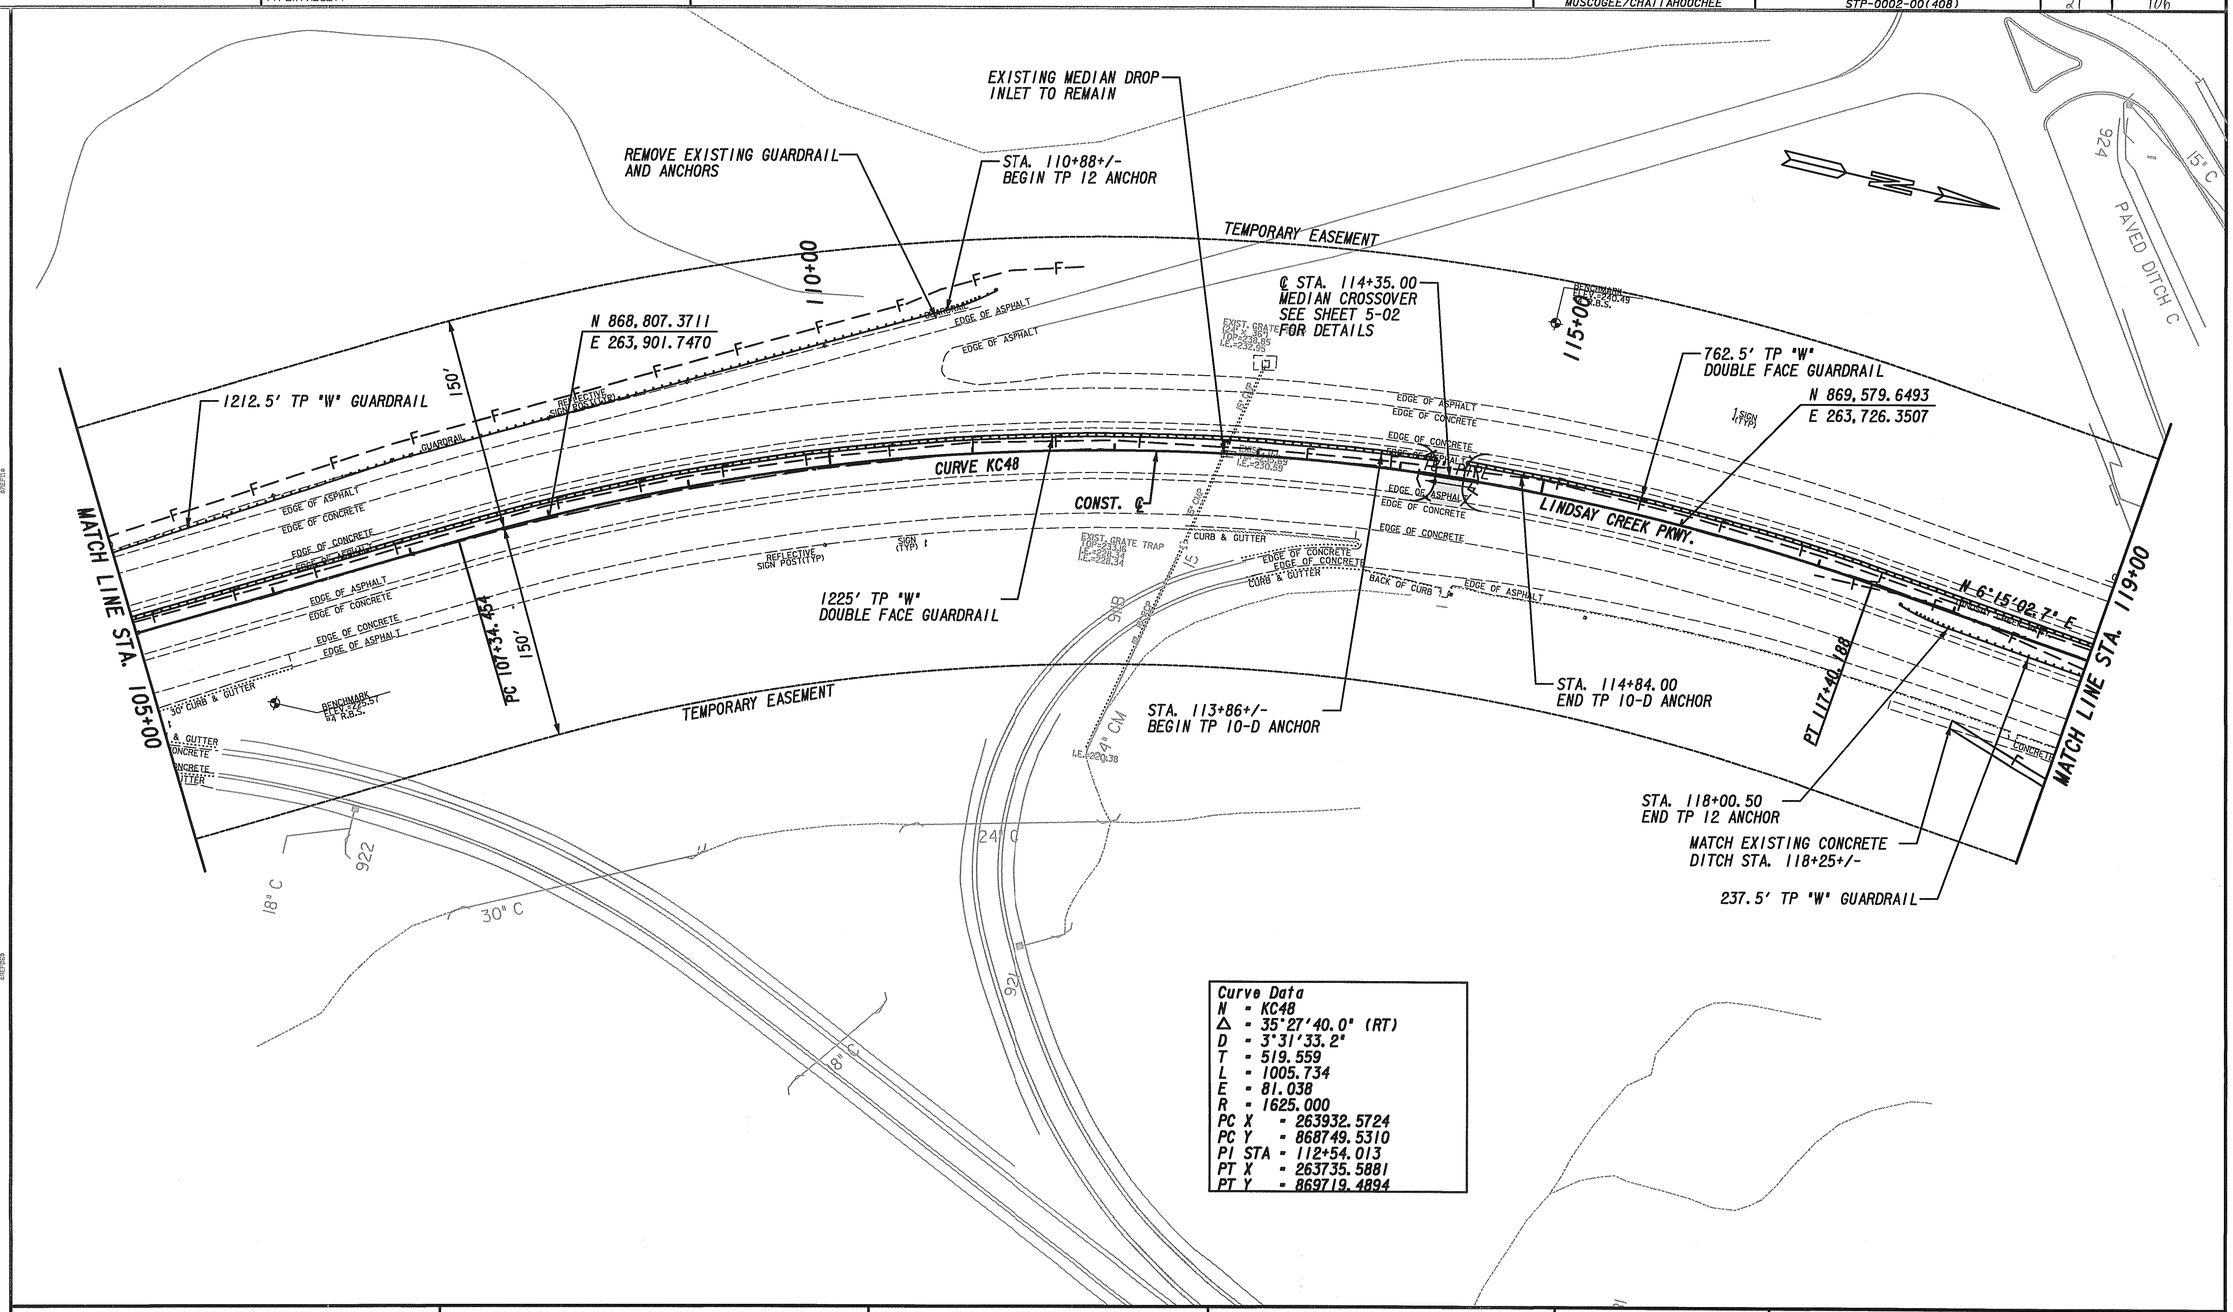

Curve Data
N = KC48
Δ = 35°27'40.0" (RT)
D = 3°31'33.2"
T = 519.559
L = 1005.734
E = 81.038
R = 1625.000
PC X = 263932.5724
PC Y = 868749.5310
PI STA = 112+54.013
PT X = 263735.5881
PT Y = 869719.4894

PROPERTY AND EXISTING R/W LINE
REQUIRED R/W LINE
CONSTRUCTION LIMITS
EASEMENT FOR CONSTR & MAINTENANCE OF SLOPES
EASEMENT FOR CONSTR OF DRIVES
LIMITS OF FULL-DEPTH PAVEMENT

GRESHAM SMITH AND PARTNERS

Kimley-Horn and Associates, Inc.

SCALE IN FEET
0 50 100 200

REVISION DATES

STATE OF GEORGIA
DEPARTMENT OF TRANSPORTATION
OFFICE: TRAFFIC & SAFETY DESIGN

MAINLINE PLAN
LINDSAY CREEK PARKWAY

DRAWING No. 13-08

$FILE$
$DATE$
$TIME$