| DATETIME$$$ | TIME$$$ | $PRF$ | $DGN$ | COUNTY | PROJECT NUMBER | SHEET NO. | TOTAL SHEETS |
|---|---|---|---|---|---|---|---|
| $USER$ | | $$PENTABLE$$ | | MUSCOGEE/CHATTAHOOCHEE | STP-0002-00(408) | 46 | 106 |

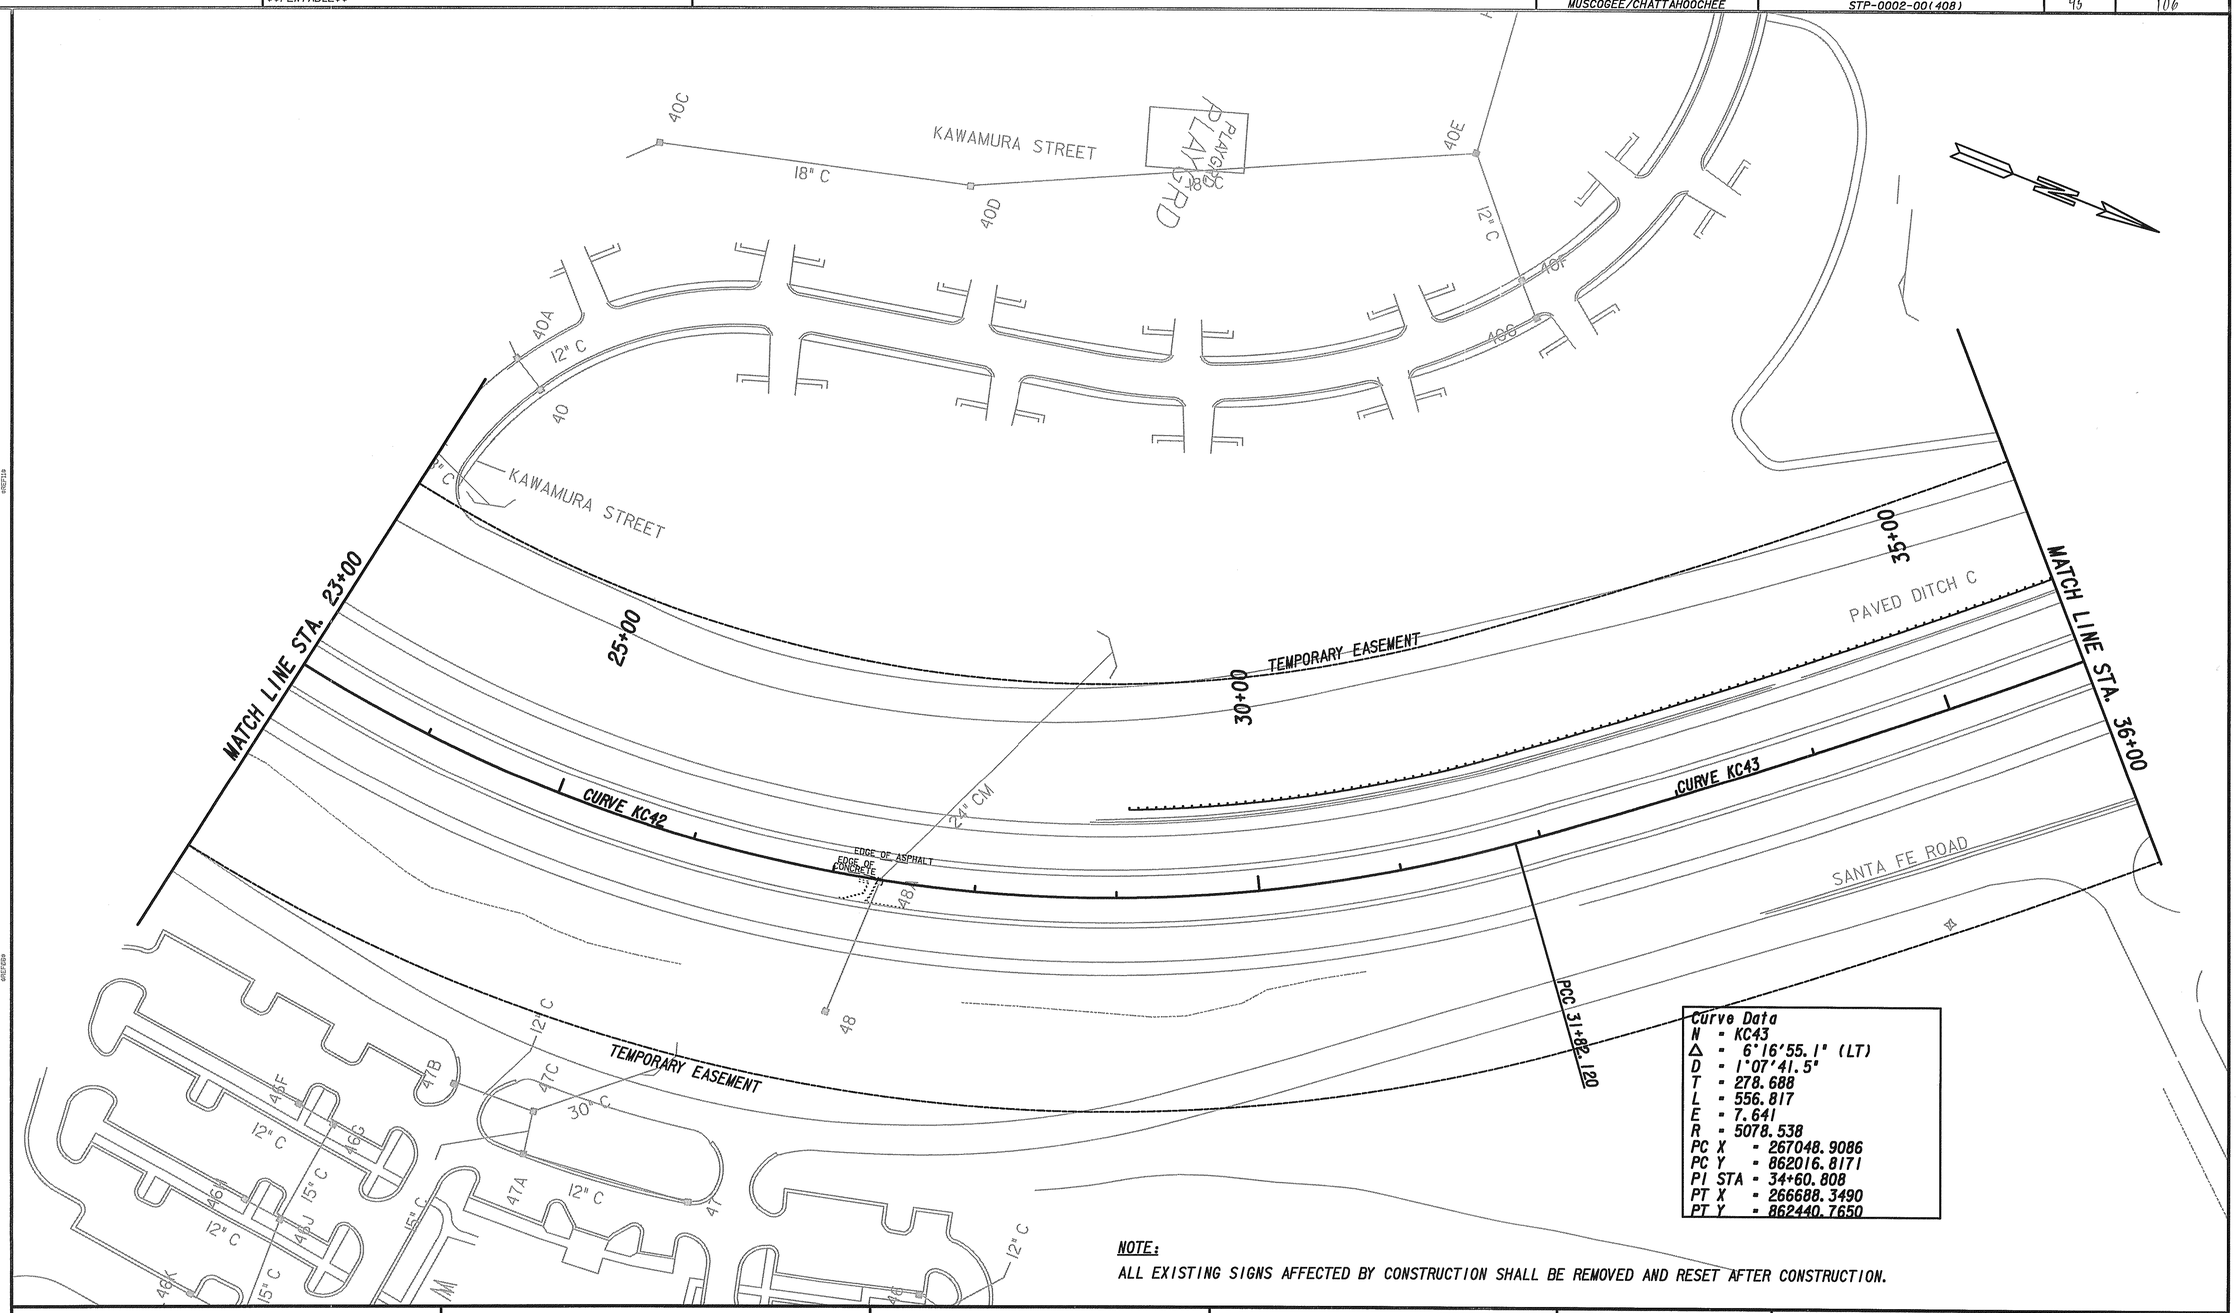


Curve Data
N = KC43
Δ = 6°16'55.1" (LT)
D = 1°07'41.5"
T = 278.688
L = 556.817
E = 7.641
R = 5078.538
PC X = 267048.9086
PC Y = 862016.8171
PI STA = 34+60.808
PT X = 266688.3490
PT Y = 862440.7650

**NOTE:**
ALL EXISTING SIGNS AFFECTED BY CONSTRUCTION SHALL BE REMOVED AND RESET AFTER CONSTRUCTION.

GRESHAM SMITH AND PARTNERS

Kimley-Horn and Associates, Inc.

SCALE IN FEET
0 50 100 200

| REVISION DATES | | |
|---|---|---|
| | | |

STATE OF GEORGIA
DEPARTMENT OF TRANSPORTATION
OFFICE: TRAFFIC & SAFETY DESIGN

# SIGNING AND MARKING PLANS

DRAWING No. 26-02