STATE	PROJECT NUMBER	SHEET NO.	TOTAL SHEETS
GA.	NHS-0002-00(754)	37	146

REVISED AND REDRAWN: 1-07-05

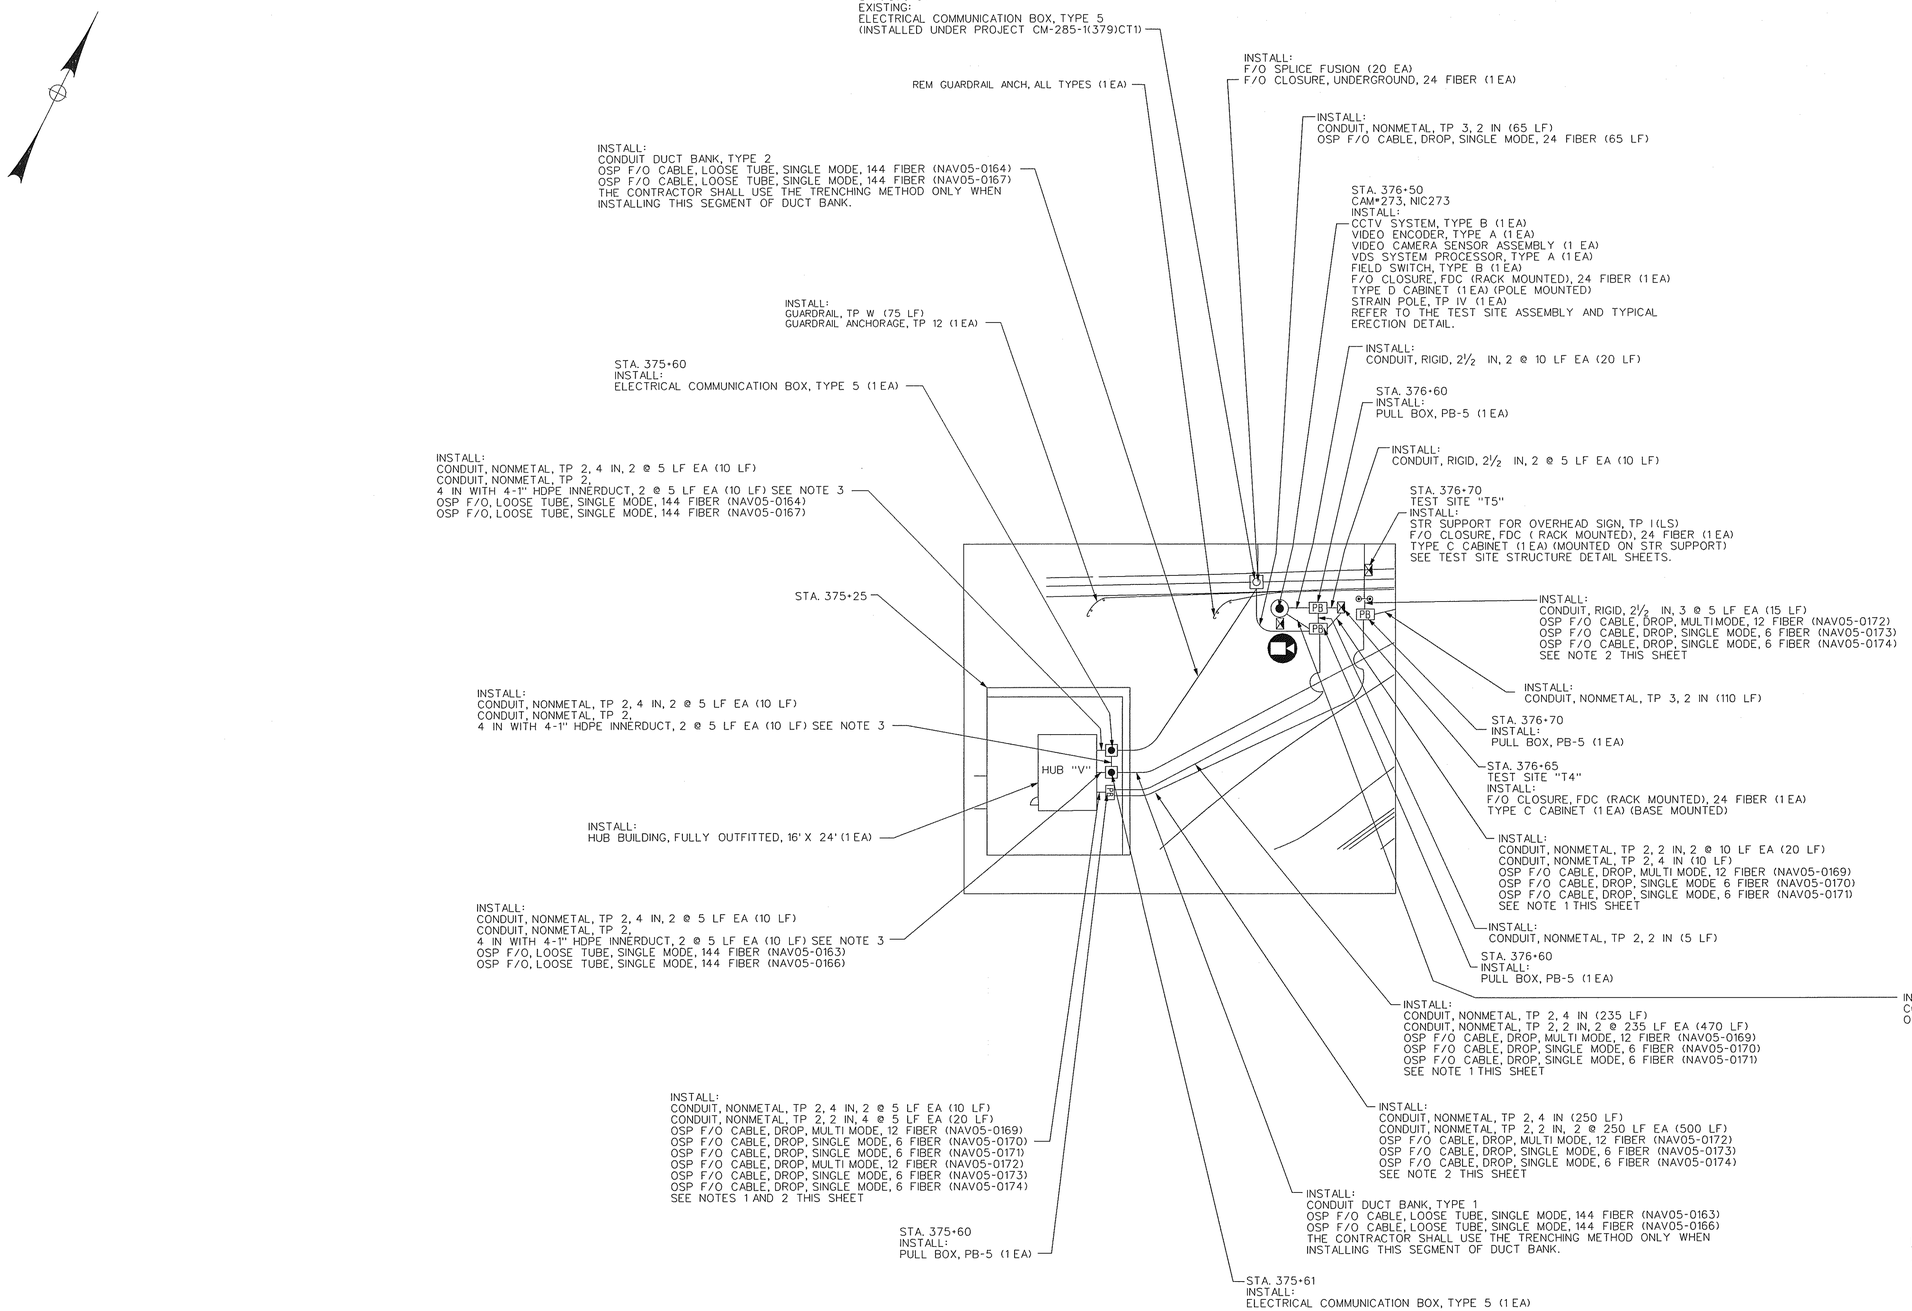

DETAIL "A"
HUB "V"
TEST SITES "T4" AND "T5"
NTS

NOTES:

1. THE CONTRACTOR SHALL INSTALL THE CABLES THAT ARE ROUTED TO THE TYPE C CABINET TO BE INSTALLED AT STA. 376+65 IN A SINGLE 2" CONDUIT.
2. THE CONTRACTOR SHALL INSTALL THE CABLES THAT ARE ROUTED TO THE TYPE C CABINET TO BE INSTALLED AT STA. 376+70 ON THE OVERHEAD STRUCTURE IN A SINGLE 2" CONDUIT.
3. INCLUDE THE COST OF 4-1" HDPE INNERDUCT IN THE UNIT BID PRICE FOR CONDUIT, NONMETAL, TYPE 2, 4 IN. PROVIDE ALL INNERDUCTS OF THE SAME COLOR.

	NAME	DATE		NAME	DATE
DESIGNED BY			FIRST DRAWN		
CHECKED BY			LAST DRAWN		
SUPERVISED BY					

GEORGIA DEPARTMENT OF TRANSPORTATION

SUBMITTED BY | DATE

ATMS DESIGN
I-285 FROM I-75 SOUTH INTERCHANGE EAST TO I-20
PLAN SHEET

ACCOUNT NO.

DRAWING NO.