STATE	PROJECT NUMBER	SHEET NO.	TOTAL SHEETS
GA.	NHS-0002-00(754)	38	146

REVISED AND REDRAWN: 1-07-05

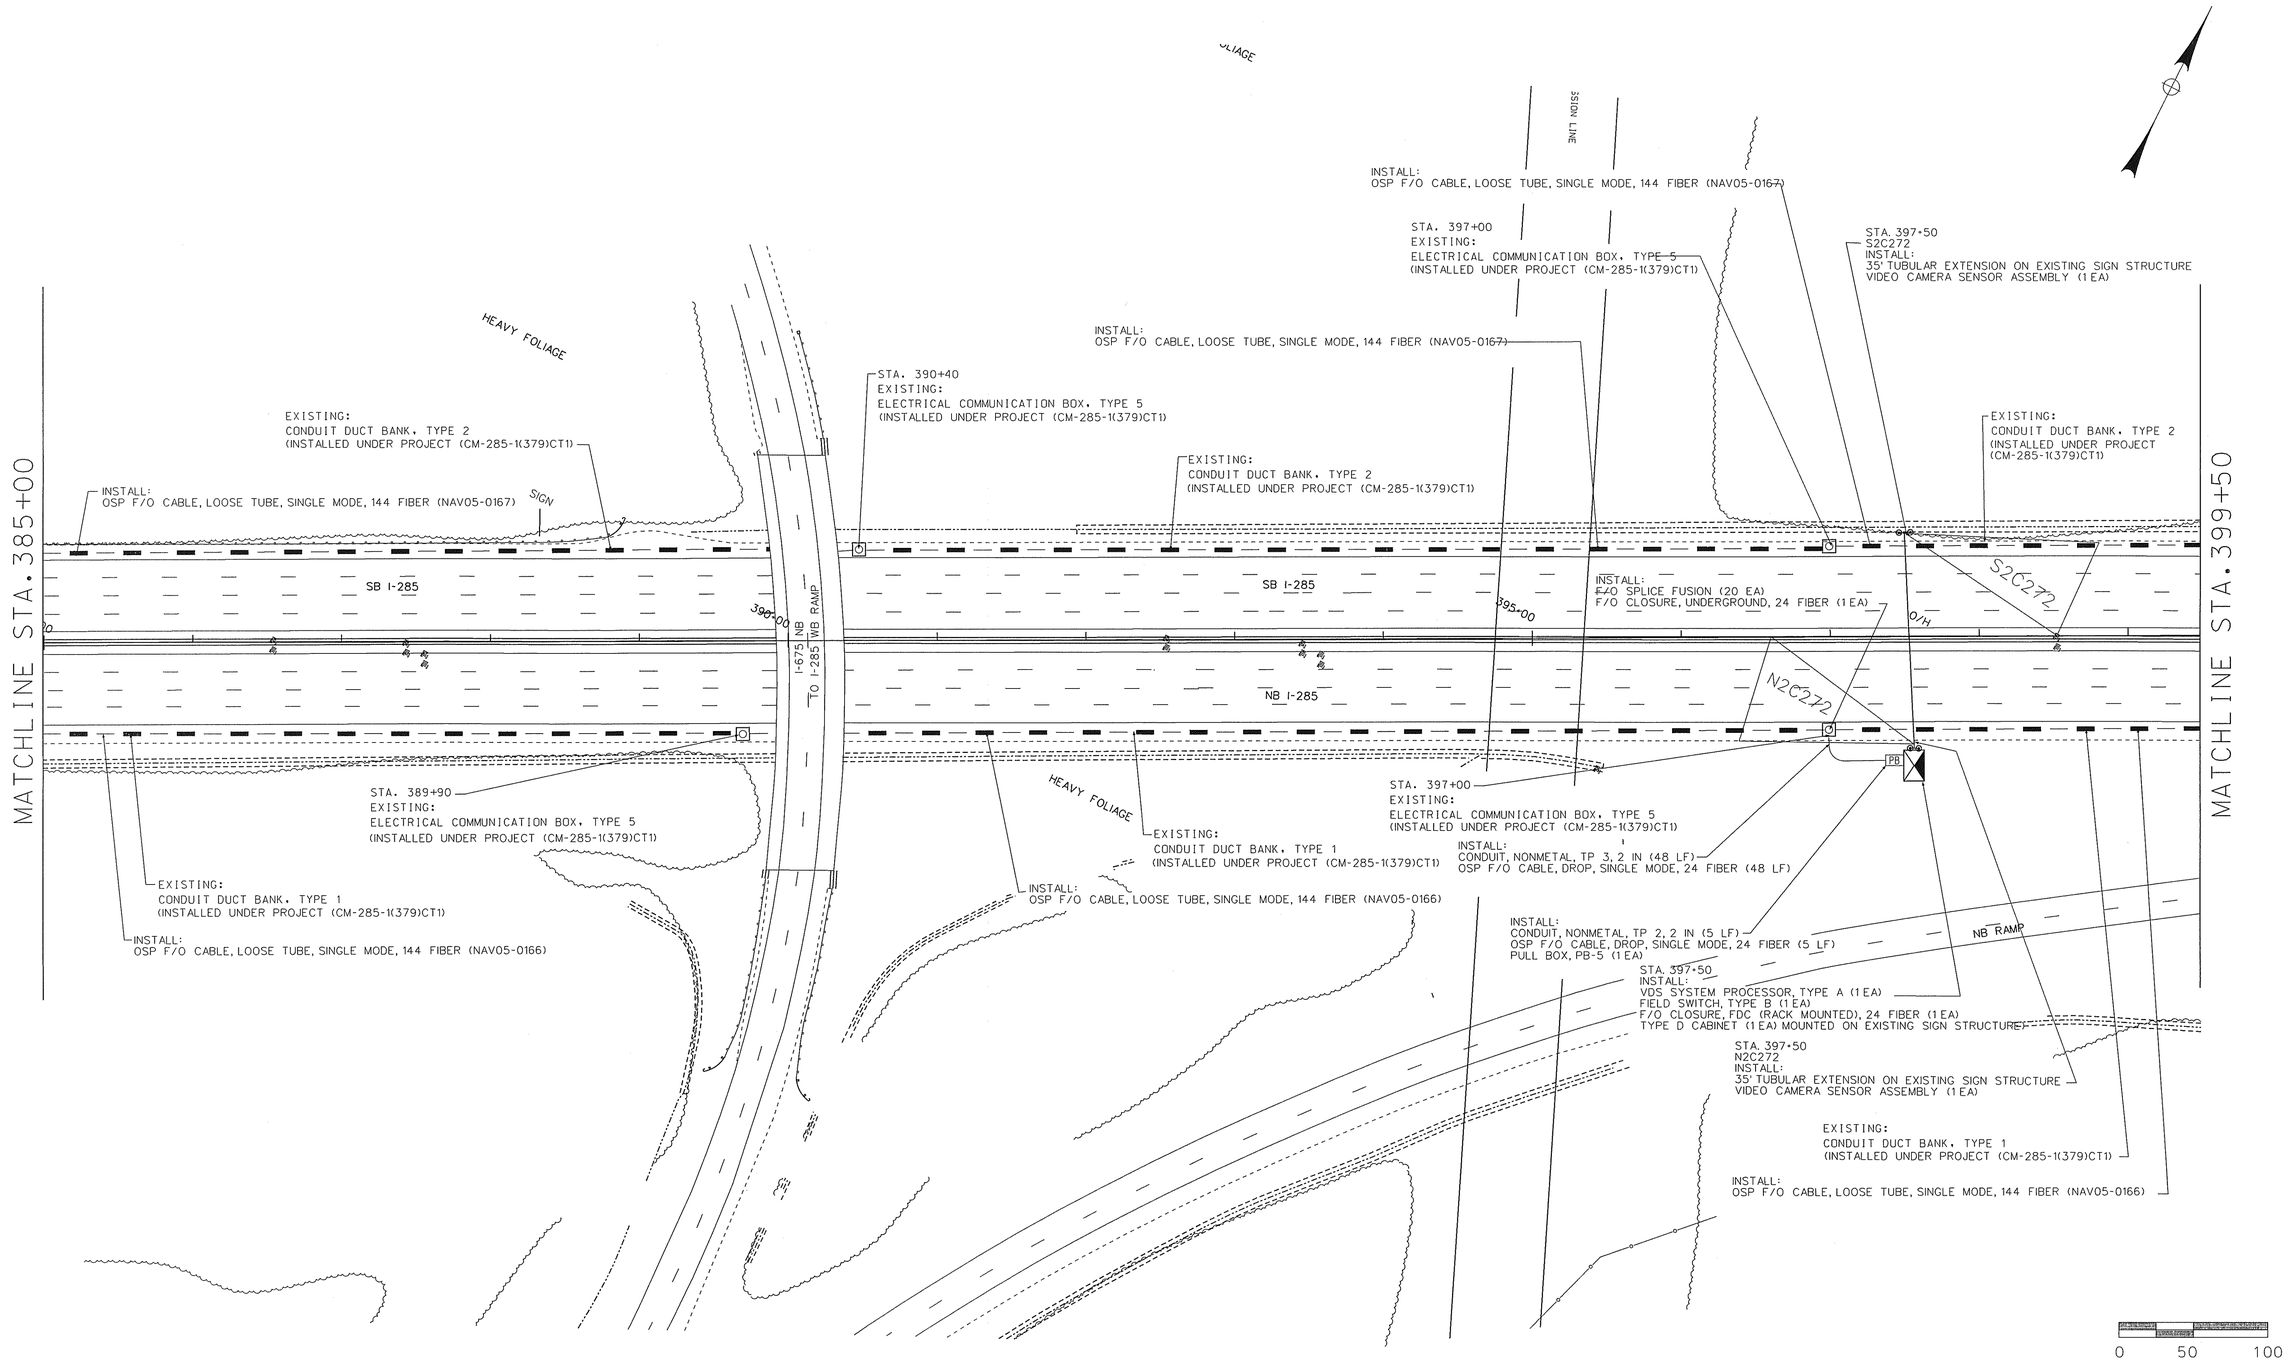

	NAME	DATE		NAME	DATE
DESIGNED BY			FIRST DRAWN		
CHECKED BY			LAST DRAWN		
SUPERVISED BY					

GEORGIA DEPARTMENT OF TRANSPORTATION

SUBMITTED BY | DATE

ATMS DESIGN
I-285 FROM I-75 SOUTH INTERCHANGE EAST TO I-20
PLAN SHEET

ACCOUNT NO.

DRAWING NO.