F:\FOLDER\DATA\BRI28667\1F3A100.TIF

FED ROAD DIV No.	STATE	FED. AID PROJ. No.	STATE AID PROJ. No.	FISCAL YEAR	SHEET No.	TOTAL SHEETS
[redacted]						

STATE	PROJECT NUMBER	SHEET No.	TOTAL SHEETS
GA.	NHS-0002-00(754)	111	146

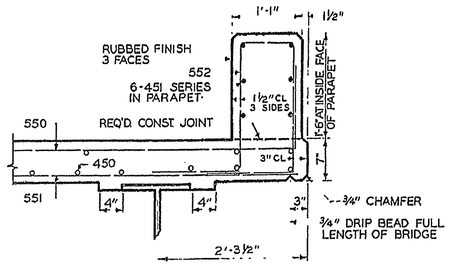

TYPICAL SECTION AT GUTTER

SCALE 1" = 1'-0"

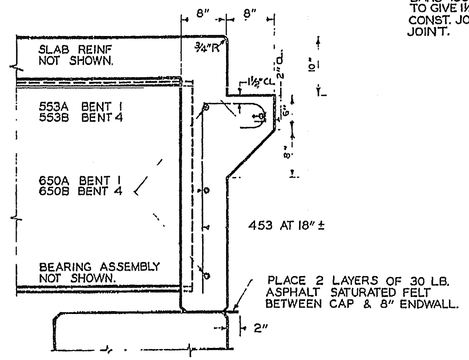

SECTION A-A

SCALE 1" = 1'-0"

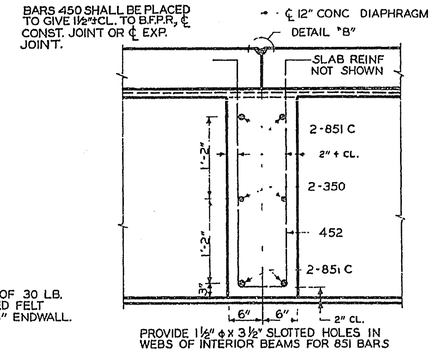

SECTION B-B

SCALE 1" = 1'-0"

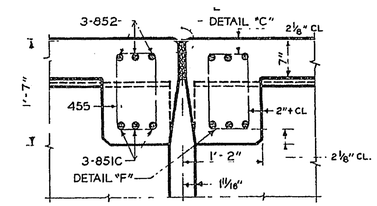

SECTION C-C

NO SCALE

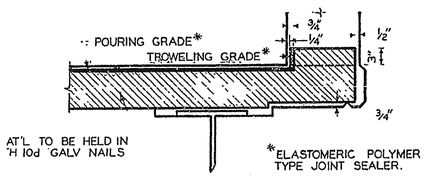

DETAIL OF EXPANS. MAT'L. AT PARAPET

SCALE: 1" = 1'-0"

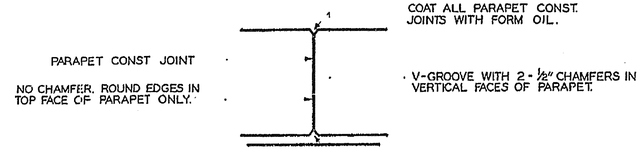

DETAIL A

SCALE 1" = 0'-1½"

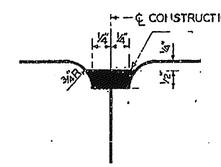

DETAIL B

NO SCALE

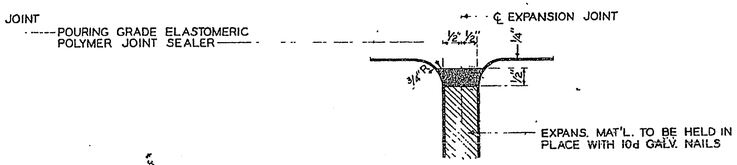

DETAIL C

SCALE: 1" = 0'-2"

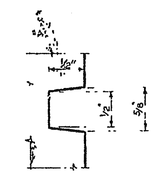

GROOVE DETAIL

NO SCALE

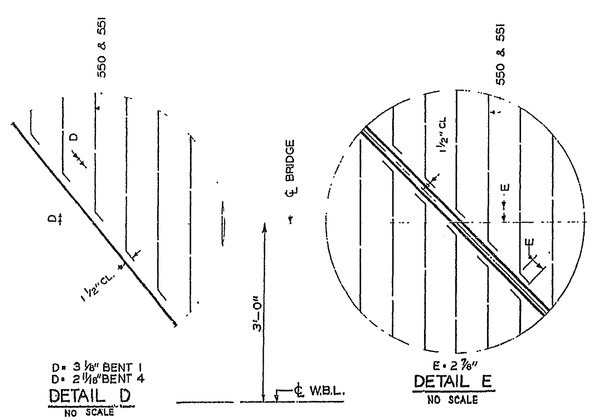

D = 3⅛" BENT 1
D = 2 11/16" BENT 4

DETAIL D

NO SCALE

E = 2⅞"

DETAIL E

NO SCALE

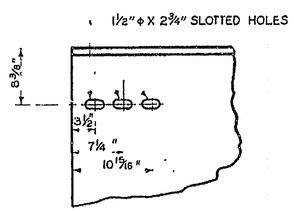

DETAIL F

NO SCALE

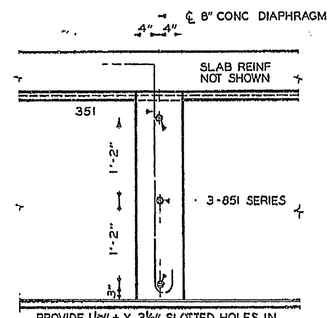

SECTION D-D

SCALE 1" = 1'-0"

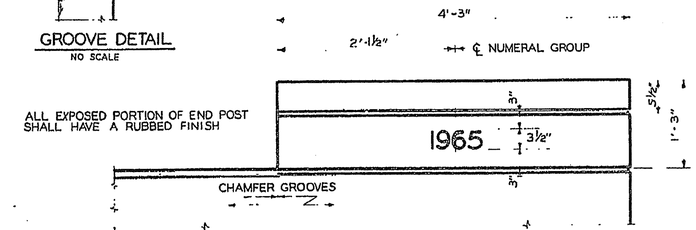

NOTE: PLACE YEAR BRIDGE IS BUILT ON INSIDE OF EACH RIGHT HAND END POST IN DIRECTION OF TRAFFIC. USE APPROVED METAL DIES NUMERAL GROUPS SHALL BE ON GRADE GROOVES SHALL BE CONTINOUS AROUND 3 SIDES OF POST END POSTS QUANTITIES ARE INCLUDED IN SPAN 1 & 3 QUANTITIES

INSIDE ELEVATION OF END POSTS

NO SCALE

SUPERSTRUCTURE QUANTITIES

ITEM \ SPAN	1	2	3
CUBIC YDS. CLASS A CONCRETE	55.5	84.1	69.0
LBS. BAR REINFORCEMENT STEEL	13,651	22,024	16,649
LBS. STRUCTURAL STEEL	35,800	67,900	54,250
LBS. STUD SHEAR CONNECTORS	——	1,698	——
LIN. FT. HANDRAILING	81	138	99

QUANTITIES SHOWN ARE FOR ESTIMATING PURPOSES ONLY

BRIDGE SHEET 4 OF 10

REVISIONS	BY	DATE

STATE HIGHWAY DEPARTMENT OF GEORGIA

BRIDGE DEPARTMENT

MISCELLANEOUS DETAILS

W.B.L. OVER HENRICO ROAD

STA. 734+50.610 TO STA. 736+15.877

DEKALB COUNTY I. 285-1(42)117

SCALE: AS SHOWN SEPTEMBER 1965

DESIGNED J.E.T. TRACED H.K.-V.A.M. REVIEWED R.K.J.

DRAWN W.B.L. CHECKED W.B.L. APPROVED