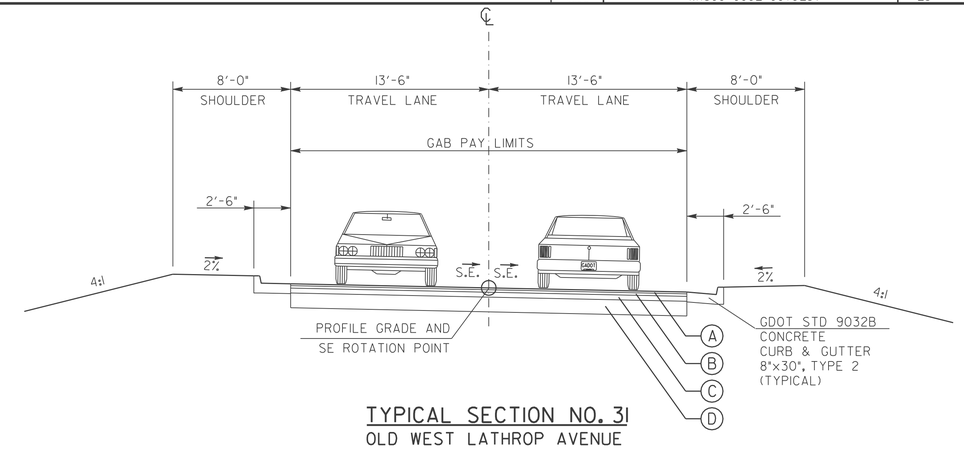

TYPICAL SECTION NO. 31
OLD WEST LATHROP AVENUE

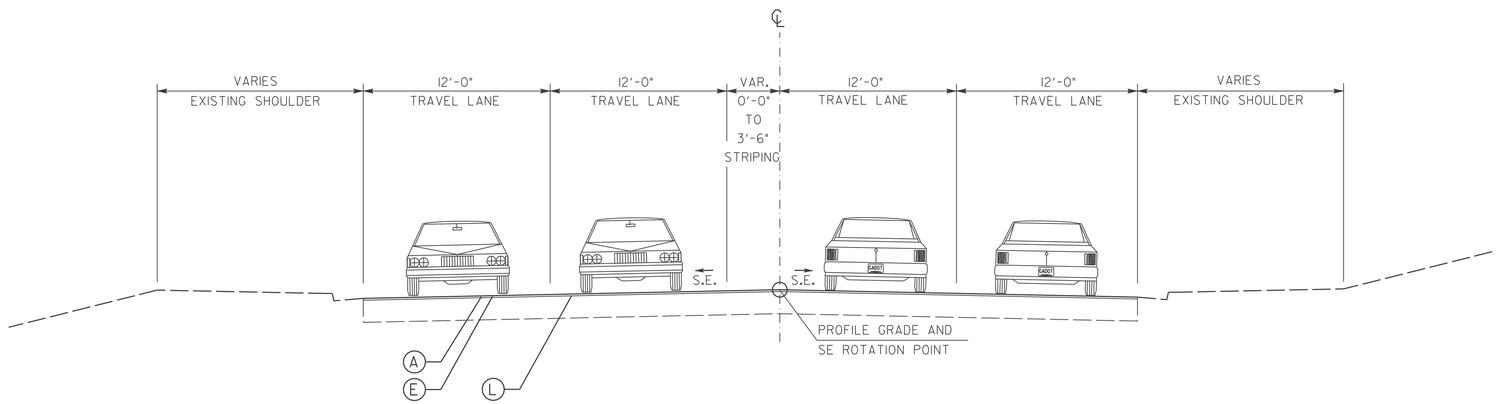

TYPICAL SECTION NO. 32A
WEST LATHROP AVENUE/AUGUSTA AVENUE
STA 91+80 TO STA 92+10
STA 94+16.79 TO STA 95+40

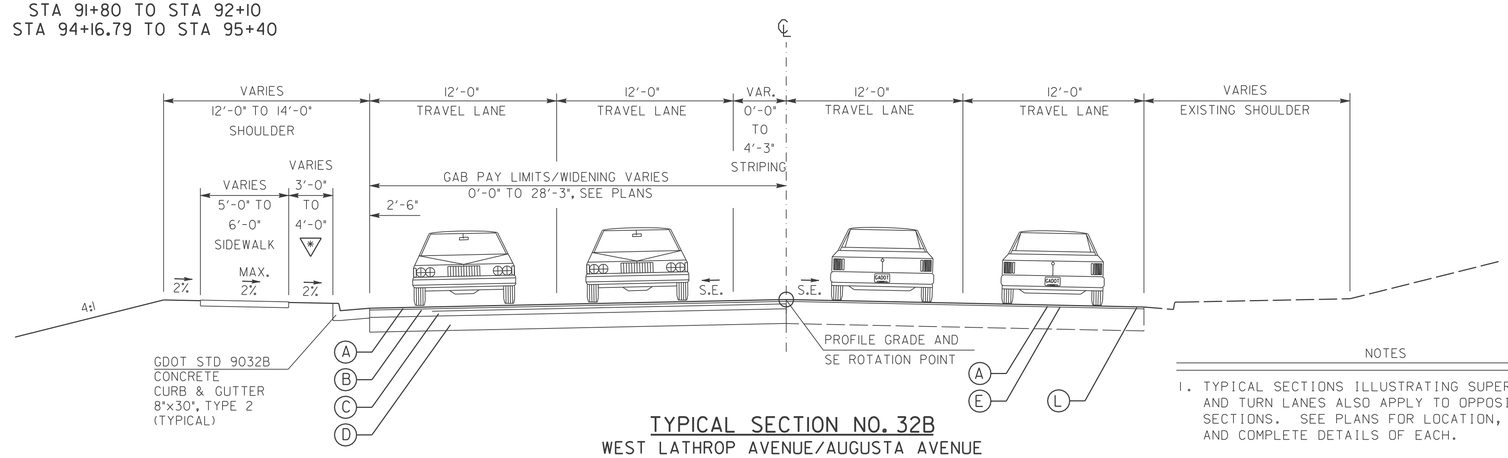

TYPICAL SECTION NO. 32B
WEST LATHROP AVENUE/AUGUSTA AVENUE
STA 92+10 TO STA 94+16.79

PAVEMENT DESIGN

- (A) 165 LB/SY RECYCLED ASPH CONC 12.5 MM SUPERPAVE, GP 2 ONLY, INCL POLYMER-MODIFIED BITUM MATL & H LIME
- (B) 220 LB/SY RECYCLED ASPH CONC 19 MM SUPERPAVE, GP 1 OR 2, INCL BITUM MATL & H LIME
- (C) 660 LB/SY RECYCLED ASPH CONC 25 MM SUPERPAVE, GP 1 OR 2, INCL BITUM MATL & H LIME
- (D) 12" GRADED AGGREGATE BASE
- (E) VARIABLE DEPTH MILLING AS REQUIRED
- (L) RECYCLED ASPH CONC LEVELING, INCL BITUM MATL & H LIME, AS REQUIRED

NOTES

1. TYPICAL SECTIONS ILLUSTRATING SUPERELEVATION AND TURN LANES ALSO APPLY TO OPPOSITE-HAND SECTIONS. SEE PLANS FOR LOCATION, DIRECTION, AND COMPLETE DETAILS OF EACH.
2. (*) SEE 05-027 FOR STAMPED CONCRETE DETAIL.

McGee Partners, Inc.

REVISION DATES		
7/10/15		

STATE OF GEORGIA
DEPARTMENT OF TRANSPORTATION
OFFICE: URBAN DESIGN

TYPICAL SECTIONS

SR 25 CO / WEST BAY STREET IMPROVEMENTS

DRAWING No. 05-016

GPLN