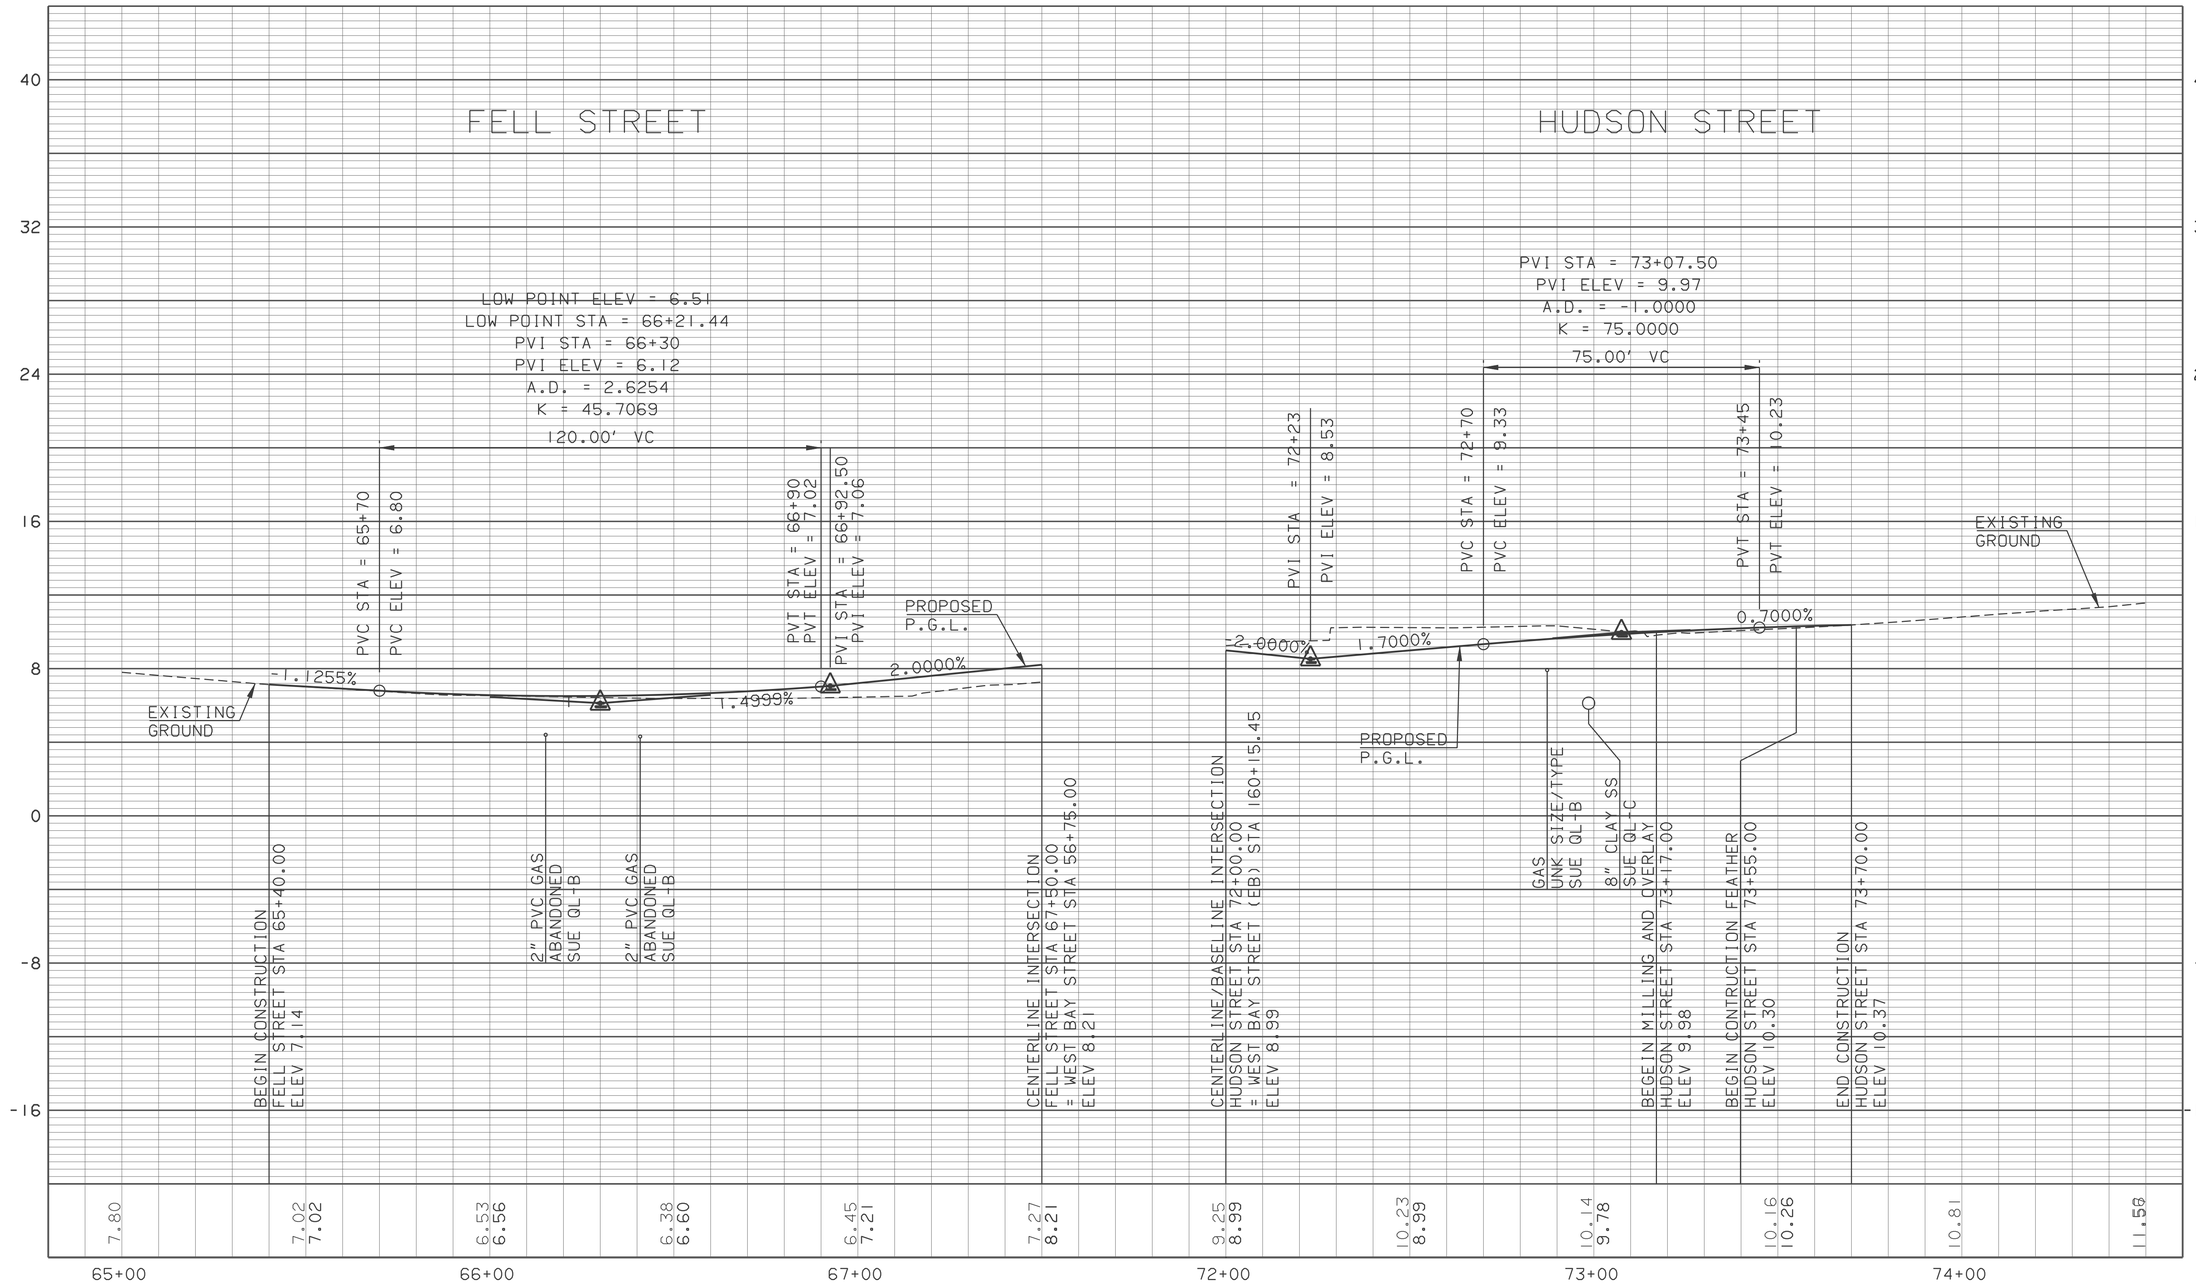

SCALE: 1"=20' HORIZONTAL, 1"=4' VERTICAL

McGee Partners, Inc.

REVISION DATES		

STATE OF GEORGIA
DEPARTMENT OF TRANSPORTATION

OFFICE: URBAN DESIGN

CROSSROAD PROFILE

SR 25 CO / WEST BAY STREET IMPROVEMENTS

DRAWING No. 16-005

GPLN